CENTURY ELEMENTARY
NORTH PARKING LOT
DRAINAGE PLAN

N

0 10 20 40

SCALE: 1"=20' (22x34 PLAN SET)

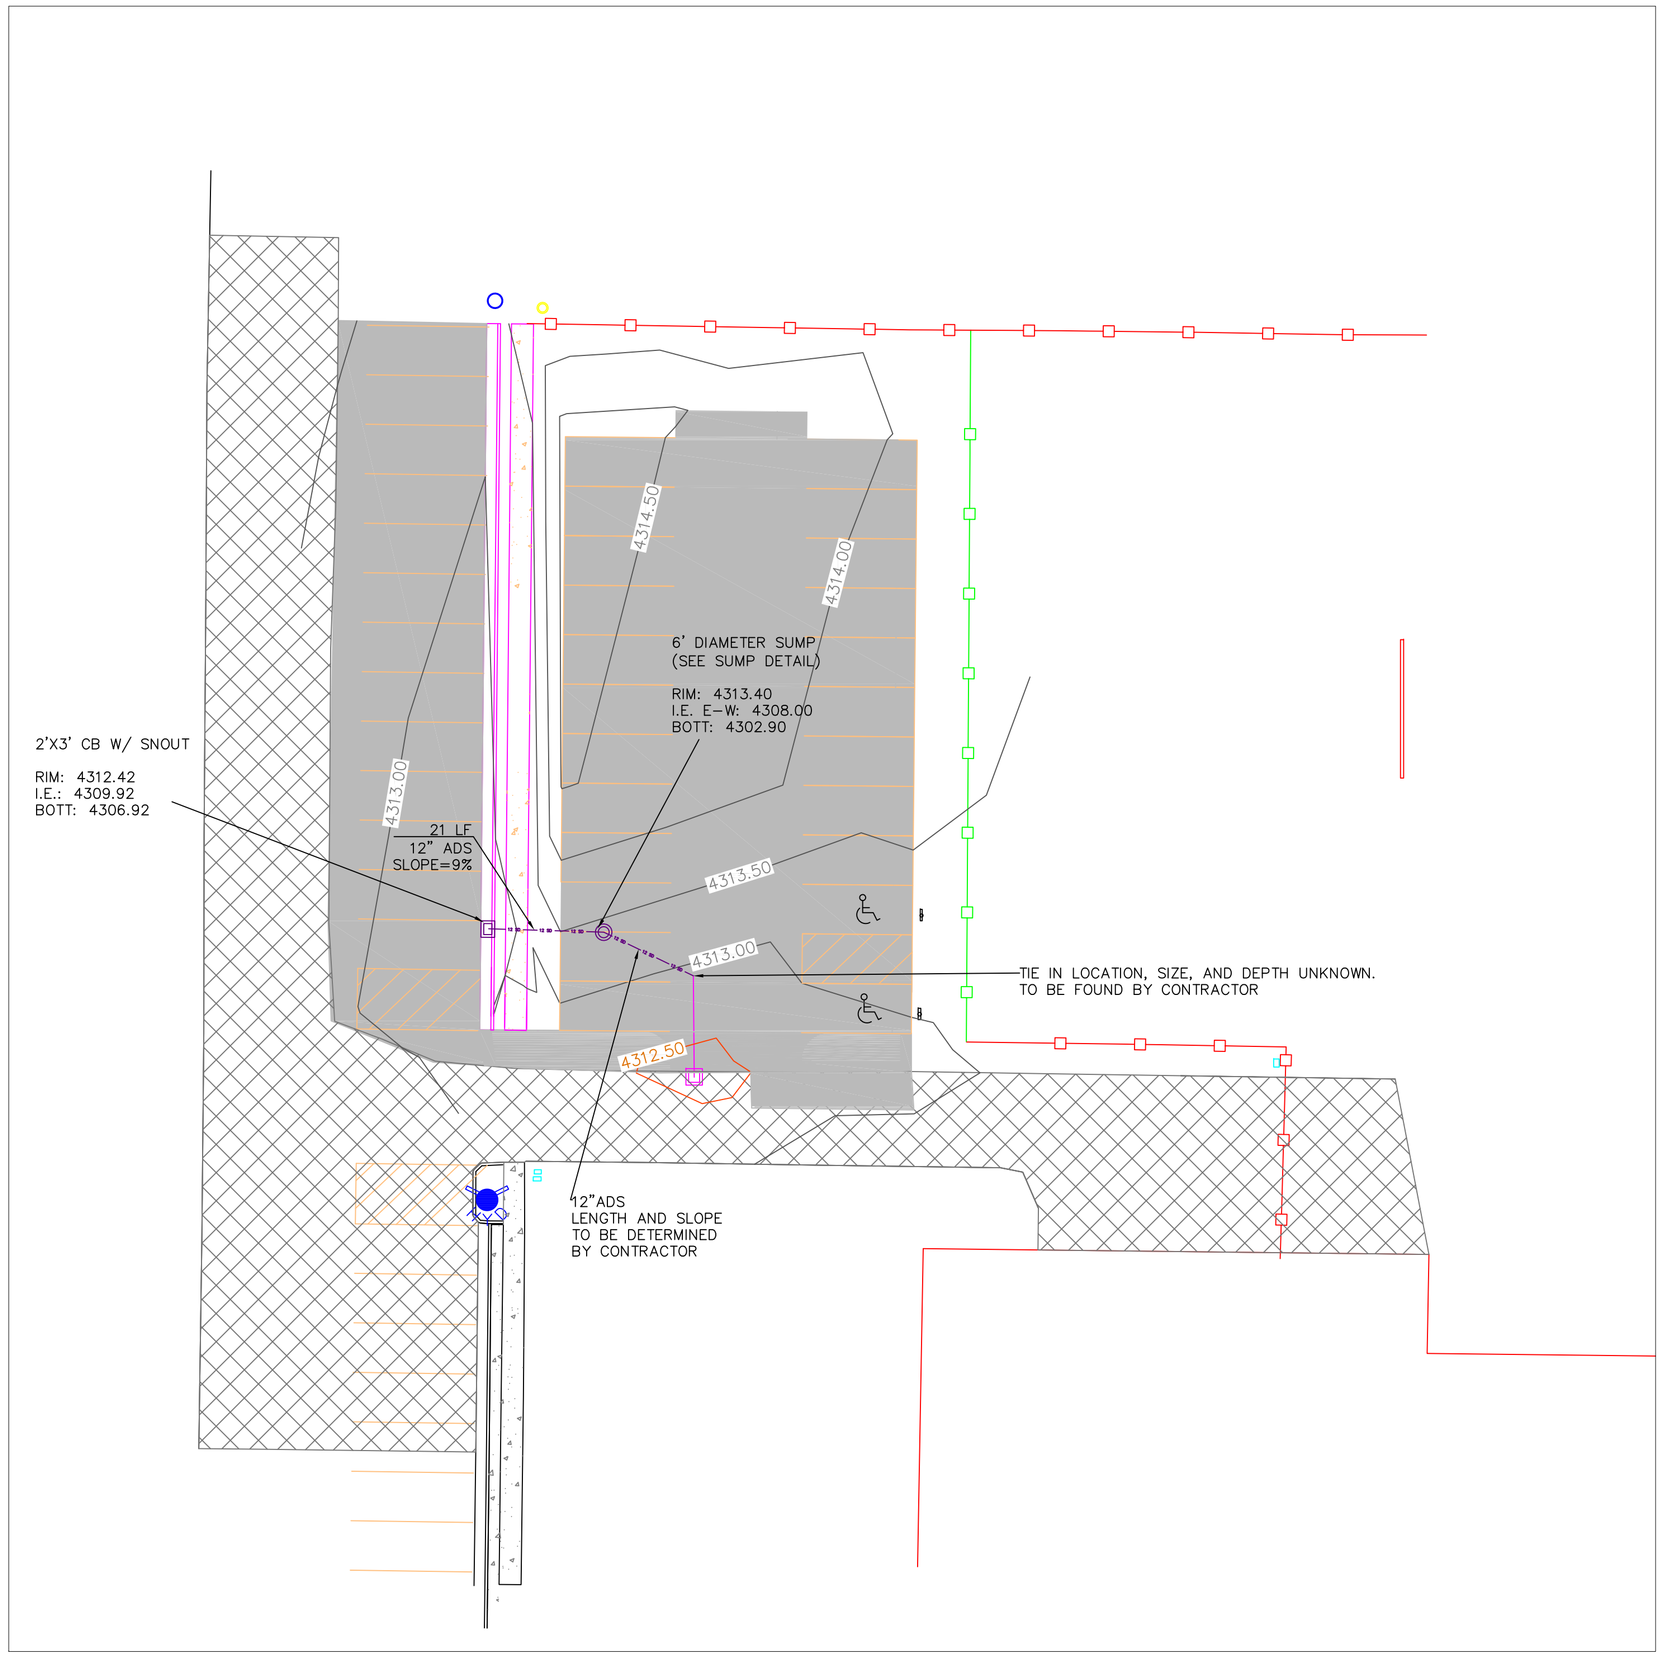

LEGEND

4528.78 SW — PROPOSED FLOW DIRECTION

PROPOSED SPOT ELEVATION

EXISTING CONTOUR MNR (1')

EXISTING CONTOUR MJR (5')

PROPOSED CONTOUR MNR (0.5')

PROPOSED CONTOUR MJR (2.5')

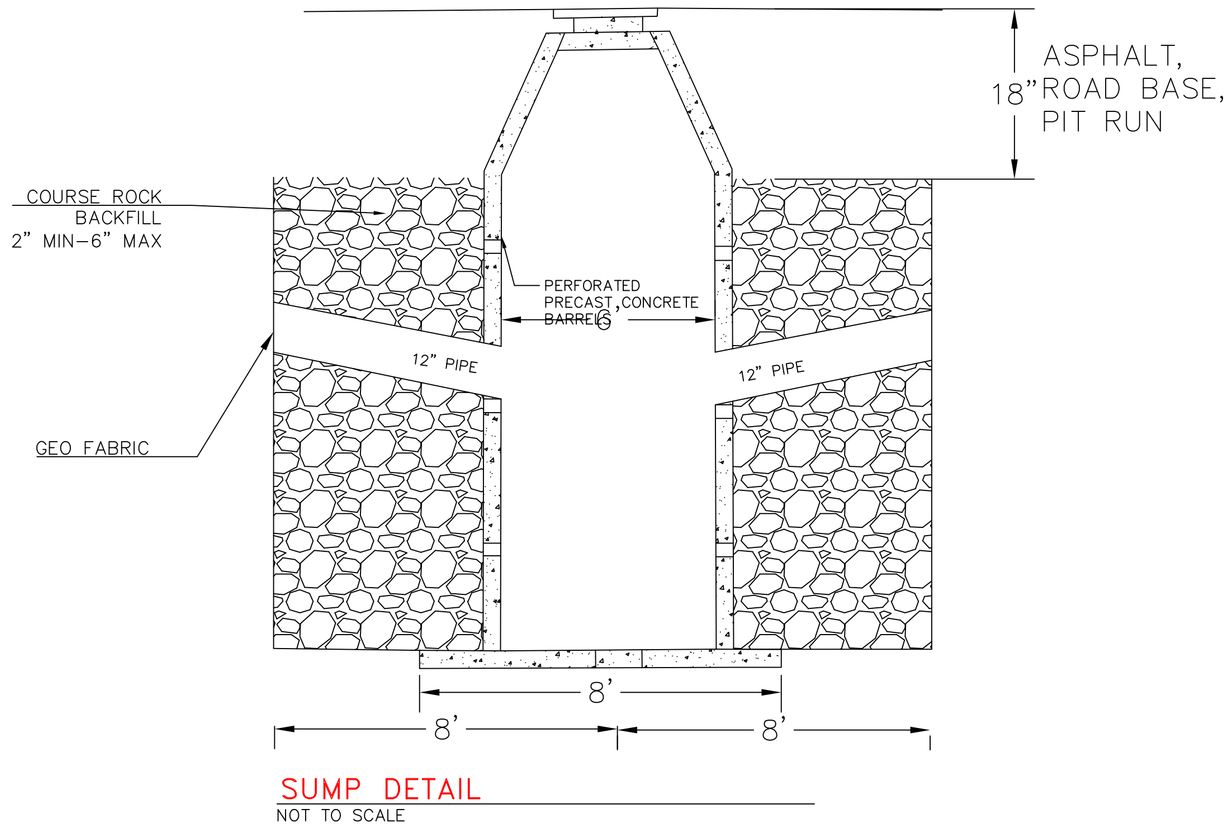

SUMP DETAIL

NOT TO SCALE

REGISTERED PROFESSIONAL ENGINEER
SEAL
NO.368840
ADAM V. MICKELPRANG
STATE OF UTAH
8-24-2020

ALLIANCE CONSULTING ENGINEERS
150 EAST 200 NORTH SUITE P
LOGAN, UTAH 84321
(435)755-5121
alliancelogan@yahoo.com

CONFIDENTIALITY AND COPYRIGHT NOTICE

UNAUTHORIZED USE, DISCLOSURE, OR COPYING OF THIS DRAWING IS PROHIBITED.

CONSTRUCTION DOCUMENTS THAT ARE DISTRIBUTED FOR BIDDING PURPOSES SHALL NOT BE RETURNED AND SHALL BE DESTROYED WITHIN 30 DAYS AFTER THE BID OPENING BY THE PLAN HOLDER.

COPYRIGHT 2005

Date:	REVISIONS / SUBMISSIONS	REVIEWED :
		CAD FILE :

PROJECT TITLE: CENTURY ELEMENTARY
NORTH PARKING LOT

DRAWING TITLE: DRAINAGE PLAN

DATE :

DRAWING No. 4