design west | architects

date:	5.24.24
project:	Nibley Middle School
by:	Michael Rigby
subject:	Addendum 04

CONTRACT ADDENDUM 04

The Work shall be carried out in accordance with the following supplemental instructions issued in accordance with the Contract Documents. Prior to proceeding in accordance with these instructions, indicate your acceptance of these instructions for minor change to the work as consistent with the Contract Documents and return a copy to the Architect.

NOTICE: The last day to submit questions will be Thursday, May 23rd end of day. The last day for addendum release will be Tuesday, May 28th.

QUESTIONS:

DWA Questions

01 **DWA Question 11-13: See Addendum 5**

02 **DWA Question 14:** *What finish is required for the aluminum storefronts? The spec just says "colored anodized". FYI, Dark Bronze is a little cheaper than black.*

ANSWER: Nibley Aluminum Storefront is Black anodized.

03 **DWA Question 15:** *Are thermally broken aluminum doors required at all exterior locations or just the non-vestibule area?*

ANSWER: Thermally broken aluminum doors are required at all exterior location.

04 **DWA Question 16:** *Can we get pipe sizing on the MP pages that are not indicated please?*

ANSWER: We could not locate missing pipe sizes.

05 **DWA Question 17:** *Can we get the piping in a bolder print, so it is more legible please?*

ANSWER: These pages are meant to be print in color or viewed digitally for clarity

Flooring Questions (FQ)

06 **FLOORING QUESTION 1:** *Floor Combination 3M shows 60% Even Plane 19x19 Cement Medium Gray and 40% Even Plan 10x39 Chevron Medium Gray. Could the architect provide a pattern showing the detail of this pattern using both sizes?*

ANSWER: For floor pattern layout please see science classrooms on sheets A-111.3, A-112.3, A-121.3, and A-122.3.

795 North 400 West Salt Lake City, Utah 84103
Tel 801 539 8221

255 South 300 West Logan, Utah 84321
Tel 435 752 7031

07 **FLOORING QUESTION 2:** *Are there any elevations for the restroom walls and locker room walls to verify heights and pattern changes?*

ANSWER: There are no elevations for the restroom walls. See the updated following: 2J on sheet A-692 H and A-692 N, restroom finish room tags on sheet A-116.3, typical tile pattern on D3/A-594 and general notes #9.

08 **FLOORING QUESTION 3:** No Question

09 **FLOORING QUESTION 4:** *Which Schluter Dilex Profile is the architect planning to use on the Restroom and Locker Room wall tile to floor tile transitions? The T4 Dekton is .8cm and meets T6/T7 (8.5mm) and floor tile (6.35mm) thickness?*

ANSWER: See updated TR10 on sheet A-691-N and A-691-H.

10 **FLOORING QUESTION 5:** *What finish is the Dilex required to be in locker rooms and restrooms?*

ANSWER: See updated TR10 on sheet A-691-N and A-691-H.

11 **FLOORING QUESTION 6:** *Where does the Dilex Terminate at the locations where it meets the Corridor Dekton at restroom/Locker room door openings? This will create an issue if the corridor T4 meets the restroom T4.*

ANSWER: See details A5 and B5 on sheet A-596, this has been updated in addendum.

12 **FLOORING QUESTION 7:** *Is there a detail that shows the Corridor T4 Dekton wall to flooring transition?*

ANSWER: See detail A1/ A-594, this has been updated in addendum.

13 **FLOORING QUESTION 8:** *Specifications 093000 2.04 Grouts C. Epoxy Grout: States all floor locations except Kitchen. Then at Walls in showers and Kitchen. Due to the significant cost difference can the architect clarify if Epoxy grout is needed at all tile or is cementinous grout acceptable?*

ANSWER: Bathroom to be epoxy, everything to be cementitious grout. See updated spec. 09 3000

14 **FLOORING QUESTION 9:** *Is there elevations available that show corridors C105 and C106? In particular the benches that look to have carpet upholstery work and Dekton Benches/Seat wall. Also is there T4 above the benches or not?*

ANSWER: See D5/A-534, this has been updated in addendum.

15 **FLOORING QUESTION 10:** *Rooms C101, C102, and C103 show C6 pattern on plans. But Room Finish tag shows RF8 flooring in C102. Can we get clarification for these 3 rooms flooring and wall base intended?*

ANSWER: C102 floor and base tag should be C6 and B2. They have been updated in addendum.

16 **FLOORING QUESTION 11:** *A594 Detail A6 Bench Seat end wall and E107/E111 Shows T5 Dekton Impact resistant surface being used as a vertical surface/Countertop. This type of work would be out of the tile setters scope of work and be more of a counter top contractor that would template these areas to be prefabricated with countertop material. What is architects intent on the scope this work falls under?*

ANSWER: General contractor will define this scope. Design intent is per the detail.

17 **FLOORING QUESTION 12:** *Specifications 096516-2 2.01 Basis of Design B Shows 6" Cove base system for the kitchen Protect-All flooring. Plans show wall tile on all walls in the kitchen area. Please confirm if Protect-All cove base is needed in kitchen area.*

ANSWER: Yes, Protect-All cove is needed see detail C1/A-594. This has been updated in addendum.

18 **FLOORING QUESTION 13:** *Is there any elevations available for the kitchen walls?*

ANSWER: No, see updated T8 on sheets A-591 - N and A-591 - H and E1/A-594. These have been updated in addendum.

19 **FLOORING QUESTION 14:** *At all C1 Entry Carpet locations it calls out 6" Rubber base. Is it the intent to install the 6" rubber base on top of the Dekton Impace resistant materials where applicable? Or does the Dekton go on top of the 6" which would then present a transition issue where the corridors meet the entries.*

ANSWER: No base where there is walk off carpet and Dekton. See detail B1/ A-594. This has been updated in addendum.

20 **FLOORING QUESTION 15:** *F105-F109 Storage closets show B5 Vented cove. These areas are CF1 floor finished. Should these areas receive standard B3 rubber base in lieu of the vented cove that goes on the gymnasium flooring?*

ANSWER: Yes, these areas should have B3 Rubber base. This has been updated in addendum.

21 **FLOORING QUESTION 16:** *Fountain area between Gymnasium F104 and Auxilary F110 it shows a recessed slab under C1 Flooring Finish. Should flooring contractor figure self leveling this area 2" deep or should the recess slab areas be adjusted for the flooring specified in this area?*

ANSWER: Design intent is to have the flooring contractor figure the self-leveling as it will be more accurate to the finish height of the wood floor.

22 **FLOORING QEUSTION 17:** *At Janitor F123 it shows T5 Dekton at floor sink wall. Should this be T8 as wall combination 2D states?*

ANSWER: Yes, it should be T8. This has been updated in addendum.

23 **FLOOIRNG QUESTION 18:** *At Toilet F123 should T7 be on sink wall in lieu of wall shown on Room Tag?*

ANSWER: Yes, T7 should be on sink wall. This has been updated in addendum.

24 **FLOORING QUESTION 19:** *At B126 is sink wall supposed to be T7? Or T6 as Finish Tag shows?*

ANSWER: We are assuming you are talking about B216, you are correct it is supposed to be T7.

ITEMS:

04.01 09 3000 – RIB – TILING
- Update Bathroom to be epoxy, everything to be cementitious grout.

04.02 A-111.3 – PLAN – LEVEL 01 AREA A - FINISH
- Added enlarged view callout of restrooms

04.03 A-112.3 – PLAN – LEVEL 01 AREA B - FINISH
- Updated base in finish tags B103, B119, B116, B115, and B114
- Added enlarged view callout of restrooms

04.04 A-114.3 – PLAN – LEVEL 01 – AREA D – FINISH
- Added detail callout C1/A-594 at kitchen
- Added detail callout B4/A-594 at kitchen
- Updated base in finish tags D129, D131, D133, D130, D127, D125. D126

04.05 A-115.3 – PLAN – LEVEL 01 – AREA E – FINISH
- Adjusted flooring hatch in Toilet E117 and Corridor E120
- Added finish tag to Toilet E117
- Updated base in finish tags E117 and E120

04.06 A-116.3 – PLAN – LEVEL 01 – AREA F – FINISH
- Updated base in finish tags F109, F108, F107, F106, F105, F21, F122, F123, F125, F126, F127, F112, F113, F114,
- Updated walls and base in finish tags F115 and F120
- Created enlarged views of restrooms and lockers – see callout
- Updated finish tag in Janitor F124
- Removed marker elevations

04.07 A-121.3 – PLAN – LEVEL 02 – AREA A – FINISH
- Added enlarged view callout of restrooms – see callout
- Updated finish room tag A221, A222, A223, A224,

04.08 A-122.3 – PLAN – LEVEL 02 – AREA B – FINISH
- Added enlarged view callout of restrooms – see callout
- Updated room finish tag B215, B214, B219, B216, B218, and B217

04.09 A-428 – INTERIOR ELEVATIONS
- General notes added to sheet
- All views: Finish tags calling out materials of wall panels revised or relocated
- All views: Wall panel types called out via text on each panel

04.10 A-429 – INTERIOR ELEVATIONS
- General notes added to sheet and keynotes schedule moved
- Views A2, B1, and D2: Finish tags calling out materials of wall panels revised or relocated
- Views A2, B1, and D2: Wall panel types called out via text on each panel

04.11 A-430 – INTERIOR ELEVATIONS
- General notes added to sheet
- All views: Finish tags calling out materials of wall panels revised or relocated
- All views: Wall panel types called out via text on each panel

04.12 A-431 – INTERIOR ELEVATIONS
- General notes added to sheet
- All views: Finish tags calling out materials of wall panels revised or relocated
- All views: Wall panel types called out via text on each panel

04.13 A-432 – INTERIOR ELEVATIONS
- General notes revised
- All views: Finish tags calling out materials of wall panels revised or relocated
- All views: Wall panel types called out via text on each panel

04.14 A-433 – INTERIOR ELEVATIONS
- General notes added to sheet
- All views: Finish tags calling out materials of wall panels revised or relocated
- All views: Wall panel types called out via text on each panel

04.15 A-434 – INTERIOR ELEVATIONS
- General notes added to sheet and keynotes schedule moved
- All views: Finish tags calling out materials of wall panels revised or relocated
- All views: Wall panel types called out via text on each panel

04.16 A-435 – INTERIOR ELEVATIONS
- General notes added to sheet
- All views: Finish tags calling out materials of wall panels revised or relocated
- All views: Wall panel types called out via text on each panel

04.17 A-436 – ENLARGED VIEWS – STAIRS
- Views E1 and E3: Wall panels removed from visibility

04.18 A-440 – ENLARGED VIEWS
- New sheet with all new views
- All finish tags revised and updated
- Added detail callout A4 /A-594 on view A2 and C2
- A2 Updated base in finish tags A121, A122, A123, A124
- C2 updated base in finish tags

04.19 A-441 – ENLARGED VIEWS
- New sheet with all new views
- All finish tags revised and updated
- A1 and A4 Added detail callout A4 /A-594
- Added detail callout B5 /A-596 and A5 /A-596
- A1 Updated finish room tags F121, F122, and F120
- A4 Updated finish room tags F115, F113, F114

04.20 A-442 – ENLARGED VIEWS
- New sheet with all new views
- All finish tags revised and updated
- Detail callouts revised and updated

04.21 A-443 – ENLARGED VIEWS
- New sheet with all new views
- All finish tags revised and updated
- Detail callouts updated and revised

04.22 A-595 – DETAILS – INTERIOR – WALL PANELS
- Existing views reorganized on sheets with new views
- Views E1 and E3 added
- General notes added to sheet
- Views A1 and C1 updated and added to to show all types of wall panel groups found in project
- View C6 updated to show a butt seam in the detail

04.23 A-594 – DETAILS – INTERIOR
- Added details A1, B1, C1, E1, B4

04.24 A-596 – DETAILS – INTERIOR
- New sheet
- Added detail A5 and B5

04.25 A-691 – N – SCHEDULE – FINISH
- Updated TR8
- Updated TR10
- Updated TR13
- Updated B1
- Added B8 and B9
- Updated T8 install description
- Updated TR4

04.26 A-692 – N – SCHEDULE – FINISH
- Added 2J

Sheets:
A-111.3 – PLAN – LEVEL 01 – AREA A – FINISH
A-112.3 – PLAN – LEVEL 01 – AREA B – FINISH
A-114.3 – PLAN – LEVEL 01 – AREA D – FINISH
A-115.3 – PLAN – LEVEL 01 – AREA E – FINISH
A-116.3 – PLAN – LEVEL 01 – AREA F – FINISH
A-121.3 – PLAN – LEVEL 02 – AREA A – FINISH
A-122.3 – PLAN – LEVEL 02 – AREA B – FINISH
A-428 – INTERIOR ELEVATIONS
A-429 – INTERIOR ELEVATIONS
A-430 – INTERIOR ELEVATIONS
A-431 – INTERIOR ELEVATIONS
A-432 – INTERIOR ELEVATIONS
A-433 – INTERIOR ELEVATIONS
A-434 – INTERIOR ELEVATIONS
A-435 – INTERIOR ELEVATIONS
A-436 – ENLARGED VIEWS – STAIRS
A-440 – ENLARGED VIEWS
A-441 – ENLARGED VIEWS
A-442 – ENLARGED VIEWS

design west | architects

A-443 – ENLARGED VIEWS
A-595 – DETAILS – INTERIOR – WALL PANELS
A-596 – DETAILS – INTERIOR
A-691 – N – SCHEDULE – FINISH
A-692 – N – SCHEDULE – FINISH
A-694 – DETAILS – INTERIOR

Michael Rigby 5.24.24

ISSUED BY Date
Architect

ACCEPTED BY Date
Contractor

795 North 400 West Salt Lake City, Utah 84103
Tel 801 539 8221

255 South 300 West Logan, Utah 84321
Tel 435 752 7031

SECTION 09 3000
TILING

PART 1 GENERAL

1.01 SECTION INCLUDES

A. Tile for floor applications.

B. Tile for wall applications.

C. Tile for counters.

D. Cementitious backer board as tile substrate.

NOTE: SOME PRODUCTS HAVE LONGER LEAD TIMES. CONTRACTOR SHALL SCHEDULE ACCORDINGLY.

1.02 RELATED REQUIREMENTS

A. Section 07 9200 - Joint Sealants: Sealing joints between tile work and adjacent construction and fixtures.

1.03 REFERENCE STANDARDS

A. ANSI A108.11 - American National Standard Specifications for Interior Installation of Cementitious Backer Units; 2018.

B. ANSI A118.3 - American National Standard Specifications for Chemical Resistant, Water Cleanable Tile-Setting and -Grouting Epoxy and Water Cleanable Tile-Setting Epoxy Adhesive; 2021.

C. ANSI A118.4 - American National Standard Specifications for Modified Dry-Set Cement Mortar; 2019.

D. ANSI A118.5 - American National Standard Specifications for Chemical Resistant Furan Mortars and Grouts for Tile Installation; 1999 (Reaffirmed 2021).

E. ANSI A118.6 - American National Standard Specifications for Standard Cement Grouts for Tile Installation; 2019.

F. ANSI A118.9 - American National Standard Specifications for Test Methods and Specifications for Cementitious Backer Units; 2019.

G. ANSI A118.10 - American National Standard Specifications for Load Bearing, Bonded, Waterproof Membranes for Thin-Set Ceramic Tile and Dimension Stone; 2014 (Reaffirmed 2019).

H. ANSI A118.12 - American National Standard Specifications for Crack Isolation Membranes for Thin-Set Ceramic Tile and Dimension Stone Installation; 2014 (Reaffirmed 2019).

I. ANSI A137.1 - American National Standard Specifications for Ceramic Tile; 2022.

J. ASTM C373 - Standard Test Methods for Determination of Water Absorption and Associated Properties by Vacuum Method for Pressed Ceramic Tiles and Glass Tiles and Boil Method for Extruded Ceramic Tiles and Non-tile Fired Ceramic Whiteware Products; 2018 (Reapproved 2023).

K. TCNA (HB) - Handbook for Ceramic, Glass, and Stone Tile Installation; 2024.

1.04 SUBMITTALS

A. See Section 01 3000 - Administrative Requirements for submittal procedures.

B. Product Data: Provide manufacturers' data sheets on tile, mortar, grout, and accessories. Include instructions for using grouts and adhesives.

C. Shop Drawings: Indicate tile layout, patterns, color arrangement, perimeter conditions, junctions with dissimilar materials, control and expansion joints, thresholds, and setting details.

D. Samples: Mount tile and apply grout on two plywood panels, minimum 18 by 18 inches in size illustrating pattern, color variations, and grout joint size variations.

E. Maintenance Materials: Furnish the following for Owner's use in maintenance of project.

1. See Section 01 6000 - Product Requirements, for additional provisions.
2. Extra Tile: 2 percent of each size, color, and surface finish combination, but not less than 1 box of each type.

1.05 QUALITY ASSURANCE

A. Manufacturer Qualifications: Company specializing in manufacturing the types of products specified in this section, with minimum five years of documented experience.

B. Installer Qualifications: Company specializing in performing tile installation, with minimum of five years of documented experience.

1.06 DELIVERY, STORAGE, AND HANDLING

A. Protect adhesives from freezing or overheating in accordance with manufacturer's instructions.

1.07 FIELD CONDITIONS

A. Maintain ambient and substrate temperature above 50 degrees F and below 100 degrees F during installation and curing of setting materials.

PART 2 PRODUCTS

2.01 TILE

A. Manufacturers: All products by the same manufacturer.
   1. Dal-Tile Corporation: www.daltile.com/#sle.
   2. Dekton: www.dekton.com.
   3. Consentino: www.consentino.com.
   4. Substitutions: See Section 01 6000 - Product Requirements.

B. Ceramic Mosaic Tile: ANSI A137.1 standard grade.
   1. Moisture Absorption: 0 to 0.5 percent as tested in accordance with ASTM C373.
   2. Size: 2 by 2 inch, nominal.
   3. Shape: Square.
   4. Edges: Cushioned.
   5. Surface Finish: Unglazed.
   6. Color(s): 3 colors installed in a gradient pattern. Colors as indicated on plans.
   7. Trim Units: Matching cove shapes in sizes coordinated with field tile.

C. Quarry Tile: ANSI A137.1 standard grade.
   1. Moisture Absorption: Over 3.0 but not more than 5.0 percent as tested in accordance with ASTM C373.
   2. Size: 4 by 8 inch, nominal.
   3. Thickness: 1/2 inch, nominal.
   4. Edges: Cushioned.
   5. Surface Finish: Unglazed.
   6. Color(s): As indicated on drawings.
   7. Pattern: As indicated on drawings.
   8. Trim Units: Matching cove base shapes in sizes coordinated with field tile.

2.02 TRIM AND ACCESSORIES

A. Ceramic Trim: Matching cove base ceramic shapes in sizes coordinated with field tile.
   1. Applications:
      a. Open Edges: Schluter Jolly.
      b. Outside Corners: Schluter Quadec
      c. Inside Corners: Jointed.
      d. Floor to Wall Joints: Cove base.
   2. Manufacturers: Same as for tile.

B. Thresholds: Schluter Schiene, Stainless Steel, full width of wall or frame opening; Install schluter so that top is flush with the top of the adjacent finished floor.
   1. Applications:
      a. At doorways where tile terminates.

b. At open edges of floor tile where adjacent finish is a different.

2.03 SETTING MATERIALS

A. Manufacturers:
1. Custom Building Products: www.custombuildingproducts.com/#sle.
2. LATICRETE International, Inc: www.laticrete.com/#sle.
3. MAPEI Corporation; www.mapei.com.
4. Substitutions: See Section 01 6000 - Product Requirements.

B. Latex-Portland Cement Mortar Bond Coat: ANSI A118.4.

2.04 GROUTS

A. Manufacturers:
1. Custom Building Products: www.custombuildingproducts.com/#sle.
2. LATICRETE International, Inc: www.laticrete.com/#sle.
3. MAPEI Corporation; www.mapei.com.
4. Substitutions: See Section 01 6000 - Product Requirements.

B. Standard Grout: ANSI A118.6 standard cement grout.
1. Applications: Use this type of grout where no other type of grout is indicated.
2. Use sanded grout for joints 1/8 inch wide and larger; use unsanded grout for joints less than 1/8 inch wide.
3. Color(s): As indicated on drawings.

C. Epoxy Grout: ANSI A118.3 chemical resistant and water-cleanable epoxy grout.
1. Applications: Bathrooms.
2. Color(s): As indicated on drawings.

D. Furan Grout: ANSI A118.5 chemical resistant furan resin grout.
1. Applications: At kitchen floor.
2. Color(s): As indicated on drawings.

2.05 MAINTENANCE MATERIALS

A. Grout Sealer: Liquid-applied, moisture and stain protection for existing or new Portland cement grout.
1. Composition: Water-based colorless silicone.

2.06 ACCESSORY MATERIALS

A. Waterproofing Membraneat suspended floors: Specifically designed for bonding to cementitious substrate under thick mortar bed or thin-set tile; complying with ANSI A118.10.
1. Crack Resistance: No failure at 1/16 inch gap, minimum; comply with ANSI A118.12.
2. Fluid or Trowel Applied Type:
a. Material: Synthetic rubber or Acrylic.
b. Thickness: 25 mils, minimum, dry film thickness.

B. Reinforcing Mesh: 2 by 2 inch size weave of 16/16 wire size; welded fabric, galvanized.

C. Backer Board: Cementitious type complying with ANSI A118.9; high density, glass fiber reinforced, 7/16 inch thick; 2 inch wide coated glass fiber tape for joints and corners.

PART 3 EXECUTION

3.01 EXAMINATION

A. Verify that subfloor surfaces are smooth and flat within the tolerances specified for that type of work and are ready to receive tile.

B. Verify that wall surfaces are smooth and flat within the tolerances specified for that type of work, are dust-free, and are ready to receive tile.

C. Verify that subfloor surfaces are dust free and free of substances that could impair bonding of setting materials to subfloor surfaces.

D. Verify that required floor-mounted utilities are in correct location.

3.02 PREPARATION

A. Protect surrounding work from damage.

B. Vacuum clean surfaces and damp clean.

C. Seal substrate surface cracks with filler. Level existing substrate surfaces to acceptable flatness tolerances.

D. Install backer board in accordance with ANSI A108.11 and board manufacturer's instructions. Tape joints and corners, cover with skim coat of setting material to a feather edge.

3.03 INSTALLATION - GENERAL

A. Lay tile to pattern indicated. Do not interrupt tile pattern through openings.

B. Cut and fit tile to penetrations through tile, leaving sealant joint space. Form corners and bases neatly. Align floor joints.

C. Place tile joints uniform in width, subject to variance in tolerance allowed in tile size. Make grout joints without voids, cracks, excess mortar or excess grout, or too little grout.

D. Form internal angles square and external angles bullnosed.

E. Install thresholds where indicated.

F. Sound tile after setting. Replace hollow sounding units.

G. Keep control and expansion joints free of mortar, grout, and adhesive.

H. Prior to grouting, allow installation to completely cure; minimum of 48 hours.

I. Grout tile joints unless otherwise indicated.

J. At changes in plane and tile-to-tile control joints, use tile sealant instead of grout, with either bond breaker tape or backer rod as appropriate to prevent three-sided bonding.

3.04 INSTALLATION - FLOORS - MORTAR BED METHODS

A. Over interior concrete substrates, install in accordance with TCNA (HB) Method as listed below.

1. Where epoxy or furan grout is indicated, but not epoxy or furan bond coat, install in accordance with TCNA (HB) Method F114, with cleavage membrane.

B. Waterproofing Membrane: Install as recommended by manufacturer and as specified in the section in which the product is specified.

C. Mortar Bed Thickness: varies 3/4 - 2 inch, unless otherwise indicated.

3.05 INSTALLATION - SHOWERS AND BATHTUB WALLS

A. At tiled shower receptors install in accordance with TCNA (HB) Method B415, mortar bed floor, and W244, thin-set over cementitious backer unit walls.

B. Grout with standard grout as specified above.

3.06 INSTALLATION - WALL TILE

A. Over cementitious backer units on studs, install in accordance with TCNA (HB) Method W244, using membrane at toilet rooms.

B. Over gypsum wallboard on wood or metal studs install in accordance with TCNA (HB) Method W243, thin-set with dry-set or latex-Portland cement bond coat, unless otherwise indicated.


3.07 CLEANING

A. Clean tile and grout surfaces.

3.08 PROTECTION

A. Do not permit traffic over finished floor surface for 4 days after installation.

END OF SECTION 09 3000

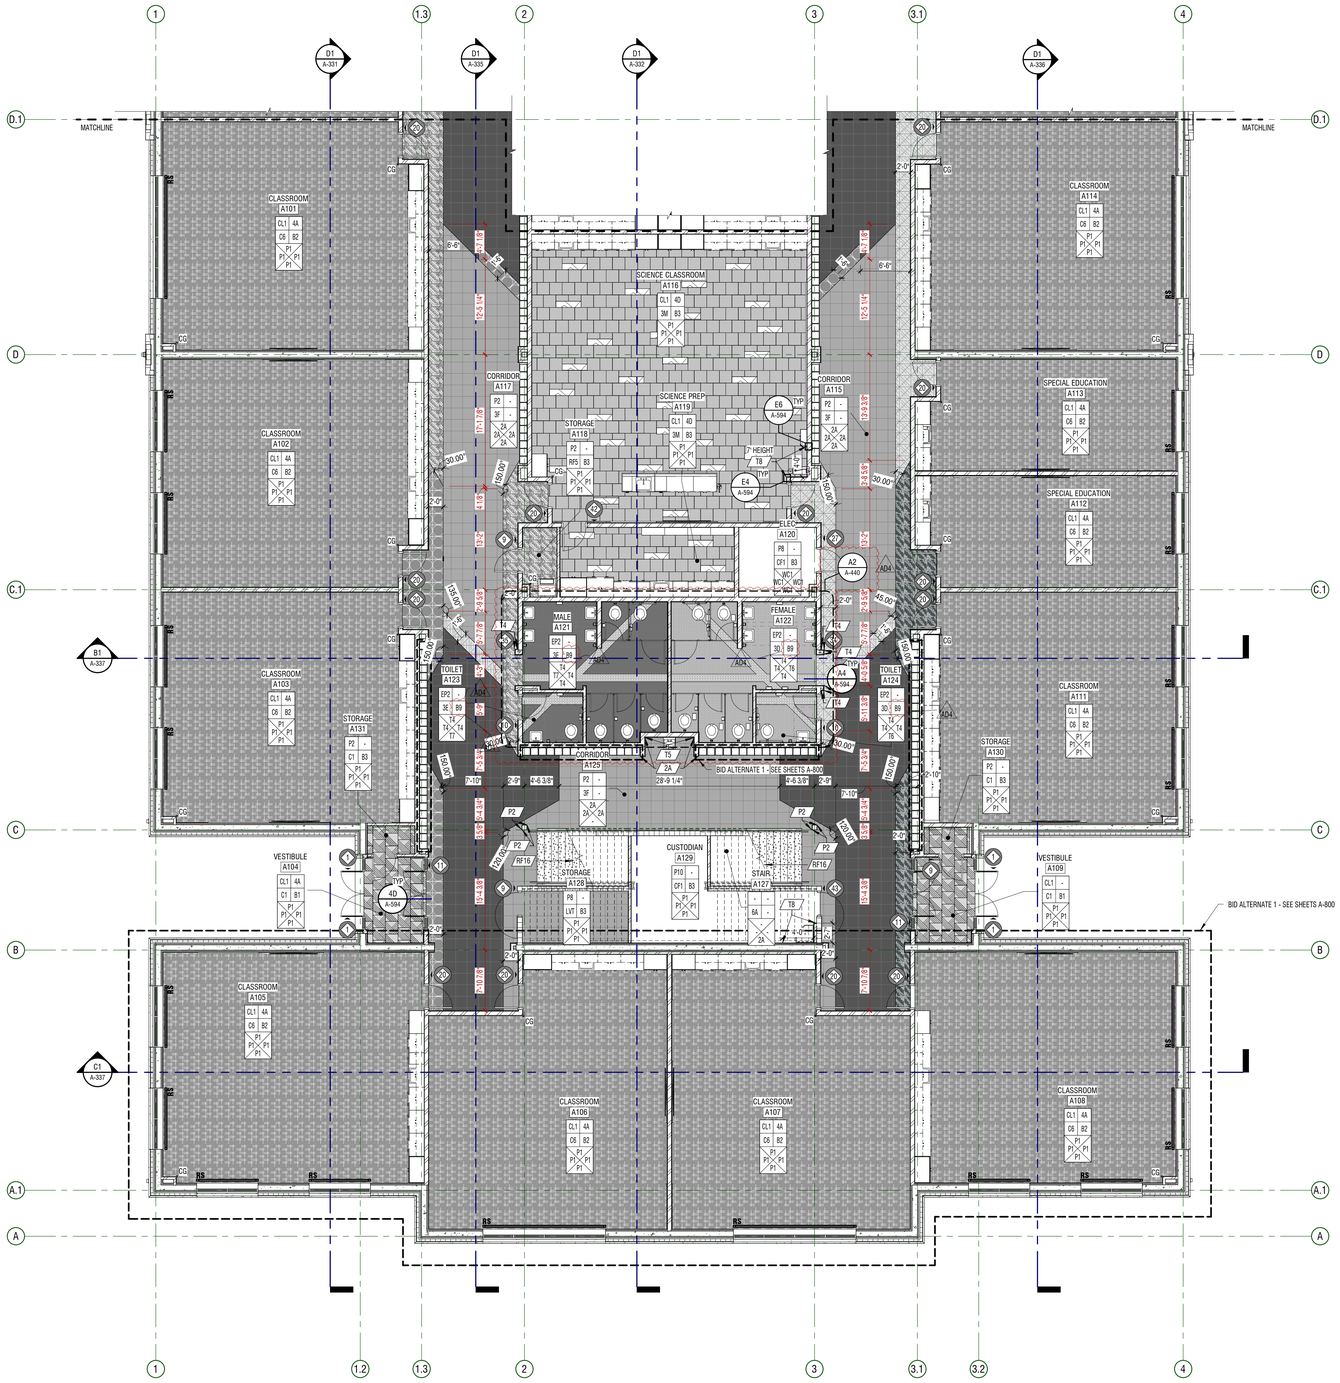

A2 AREA A - FINISH

1/8" = 1'-0" AREA A - LEVEL 01

GENERAL NOTES

1. ROOM FINISH TAGS FOR EACH ROOM REPRESENT TYPICAL FINISHES. SPECIFIC WALLS IN SELECTED AREAS MAY HAVE MULTIPLE FINISHES WHICH WILL BE INDICATED IN INTERIOR ELEVATIONS.
2. SEE INTERIOR ELEVATIONS FOR ADDITIONAL FINISH INFORMATION
3. SEE REFLECTED CEILING PLANS FOR ADDITIONAL FINISH INFORMATION
4. FOR FINISH LEGEND SEE A-691,692
5. FLOOR MATERIAL TRANSITIONS WILL OCCUR BELOW DOORS. U.N.O. SEE TYPICAL TRANSITION DETAILS ON SHEET A-594
6. POLISHED OR SEALED CONCRETE DOES EXTEND UNDER CASEWORK OR MILLWORK
7. FLOOR COVERING DOES NOT EXTEND UNDER MILLWORK OR CASEWORK, U.N.O.
8. FIELD VERIFY ALL DIMENSIONS PRIOR TO FABRICATION OF CASEWORK AND FINISH ASSEMBLIES
9. TILED WALLS TO BE FULL HEIGHT OF WALL, U.N.O.
10. FOR SIGN SCHEDULE SEE A-681
11. FOR TYPICAL FINISH INSTALL DETAILS NOT NOTED ON FINISH PLANS PLEASE SEE A-594

LEGEND

CEILING / FLOOR / WALL / WALL — MILLWORK / BASE / WALL / WALL — ROOM FINISH TAG

C1 — FINISH TAG - INDICATES SPECIFIC APPLIED FINISH

INDICATES FINISH IS APPLIED TO AREA BETWEEN ARROWS

INDICATES FINISH IS APPLIED TO FACE OF SURFACE(S)

RS — INDICATES A MANUAL ROLLER SHADE.

RS — INDICATES A MOTORIZED ROLLER SHADE.


INDICATES SIGNAGE LOCATION

CG — INDICATES CORNER GUARD

FLOORING LEGEND

RF1		RF9		RF18	
RF2		RF10		RF19	
RF3		RF11		C1	
RF4		RF12		C2	
RF5		RF13		C3	
RF6		RF14		C4	
RF7		RF15		C5	
RF8		RF17		C6	

KEY PLAN

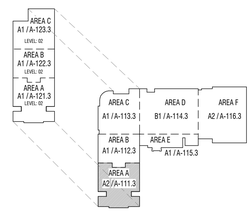

design west | architects
LOGAN, UT 84321
255 SOUTH 200 WEST
SALT LAKE CITY, UT 84103
795 NORTH 400 WEST

NIBLEY MIDDLE SCHOOL

3050 S 920 W NIBLEY, UTAH
CACHE COUNTY SCHOOL DISTRICT

MARK:	DATE:	DESCRIPTION:
A04	MAY 24 2024	ADDENDUM 04

PROJECT #: 123006
DRAWN BY: NAVA
CHECKED BY: RIGBY
ISSUED: 05.02.2024

STATE OF UTAH
STEPHEN M WILLIAMS
5/12/2024
LICENSED ARCHITECT


CONSTRUCTION DOCUMENTS

PLAN - LEVEL 01 - AREA A - FINISH

A-111.3

© COPYRIGHT DESIGN WEST ARCHITECTS 2024

5/2/2024 10:20:15 AM

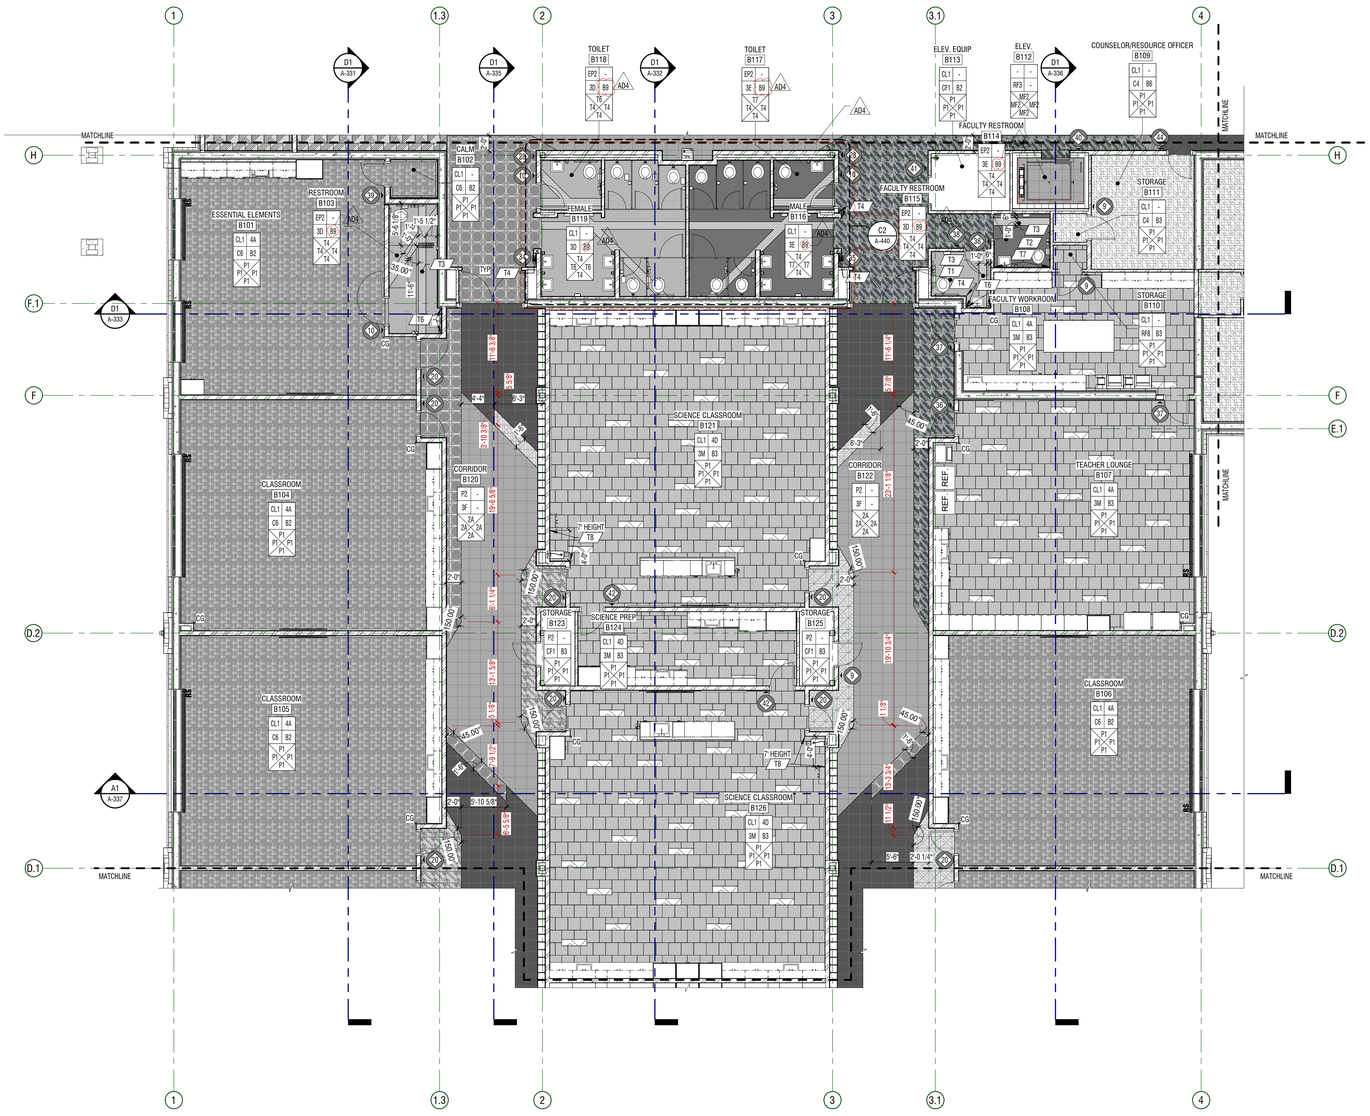

A1 PLAN - FINISH

1/8" = 1'-0" AREA B - LEVEL 01

NORTH

GENERAL NOTES

1. ROOM FINISH TAGS FOR EACH ROOM REPRESENT TYPICAL FINISHES. SPECIFIC WALLS IN SELECTED AREAS MAY HAVE MULTIPLE FINISHES WHICH WILL BE INDICATED IN INTERIOR ELEVATIONS.
2. SEE INTERIOR ELEVATIONS FOR ADDITIONAL FINISH INFORMATION
3. SEE REFLECTED CEILING PLANS FOR ADDITIONAL FINISH INFORMATION
4. FOR FINISH LEGEND SEE A-691,692
5. FLOOR MATERIAL TRANSITIONS WILL OCCUR BELOW DOORS. U.N.O. SEE TYPICAL TRANSITION DETAILS ON SHEET A-594
6. POLISHED OR SEALED CONCRETE DOES EXTEND UNDER CASEWORK OR MILLWORK
7. FLOOR COVERING DOES NOT EXTEND UNDER MILLWORK OR CASEWORK, U.N.O.
8. FIELD VERIFY ALL DIMENSIONS PRIOR TO FABRICATION OF CASEWORK AND FINISH ASSEMBLIES
9. TILED WALLS TO BE FULL HEIGHT OF WALL, U.N.O.
10. FOR SIGN SCHEDULE SEE A-681
11. FOR TYPICAL FINISH INSTALL DETAILS NOT NOTED ON FINISH PLANS PLEASE SEE A-594

LEGEND

CEILING / FLOOR / WALL / WALL — MILLWORK / BASE / WALL / WALL — ROOM FINISH TAG

C1 — FINISH TAG - INDICATES SPECIFIC APPLIED FINISH

C1 — INDICATES FINISH IS APPLIED TO AREA BETWEEN ARROWS

C1 — INDICATES FINISH IS APPLIED TO FACE OF SURFACE(S)

RS — INDICATES A MANUAL ROLLER SHADE.

RS — INDICATES A MOTORIZED ROLLER SHADE.


INDICATES SIGNAGE LOCATION

CG — INDICATES CORNER GUARD

FLOORING LEGEND

RF1	RF9	RF18
RF2	RF10	RF19
RF3	RF11	C1
RF4	RF12	C2
RF5	RF13	C3
RF6	RF14	C4
RF7	RF15	C5
RF8	RF17	C6

KEY PLAN

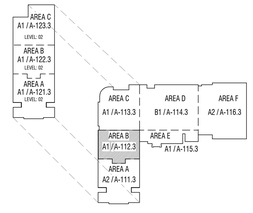

CONSTRUCTION DOCUMENTS

design west | architects
255 SOUTH 300 WEST
LOGAN, UT 84321
795 NORTH 400 WEST
SALT LAKE CITY UT 84103

NIBLEY MIDDLE SCHOOL

3050 S 920 W NIBLEY, UTAH
CACHE COUNTY SCHOOL DISTRICT

MARK:	DATE:	DESCRIPTION:
ADA	MAY 24 2024	ADDENDUM 04

PROJECT #: 123006
DRAWN BY: BEKKER
CHECKED BY: RIGBY
ISSUED: 05.02.2024


STATE OF UTAH
STEPHEN M WILLIAMS
5/24/2024
LICENSED ARCHITECT

PLAN - LEVEL 01 - AREA B - FINISH

A-112.3

© COPYRIGHT DESIGN WEST ARCHITECTS 2024


5/24/2024 10:22:22 AM

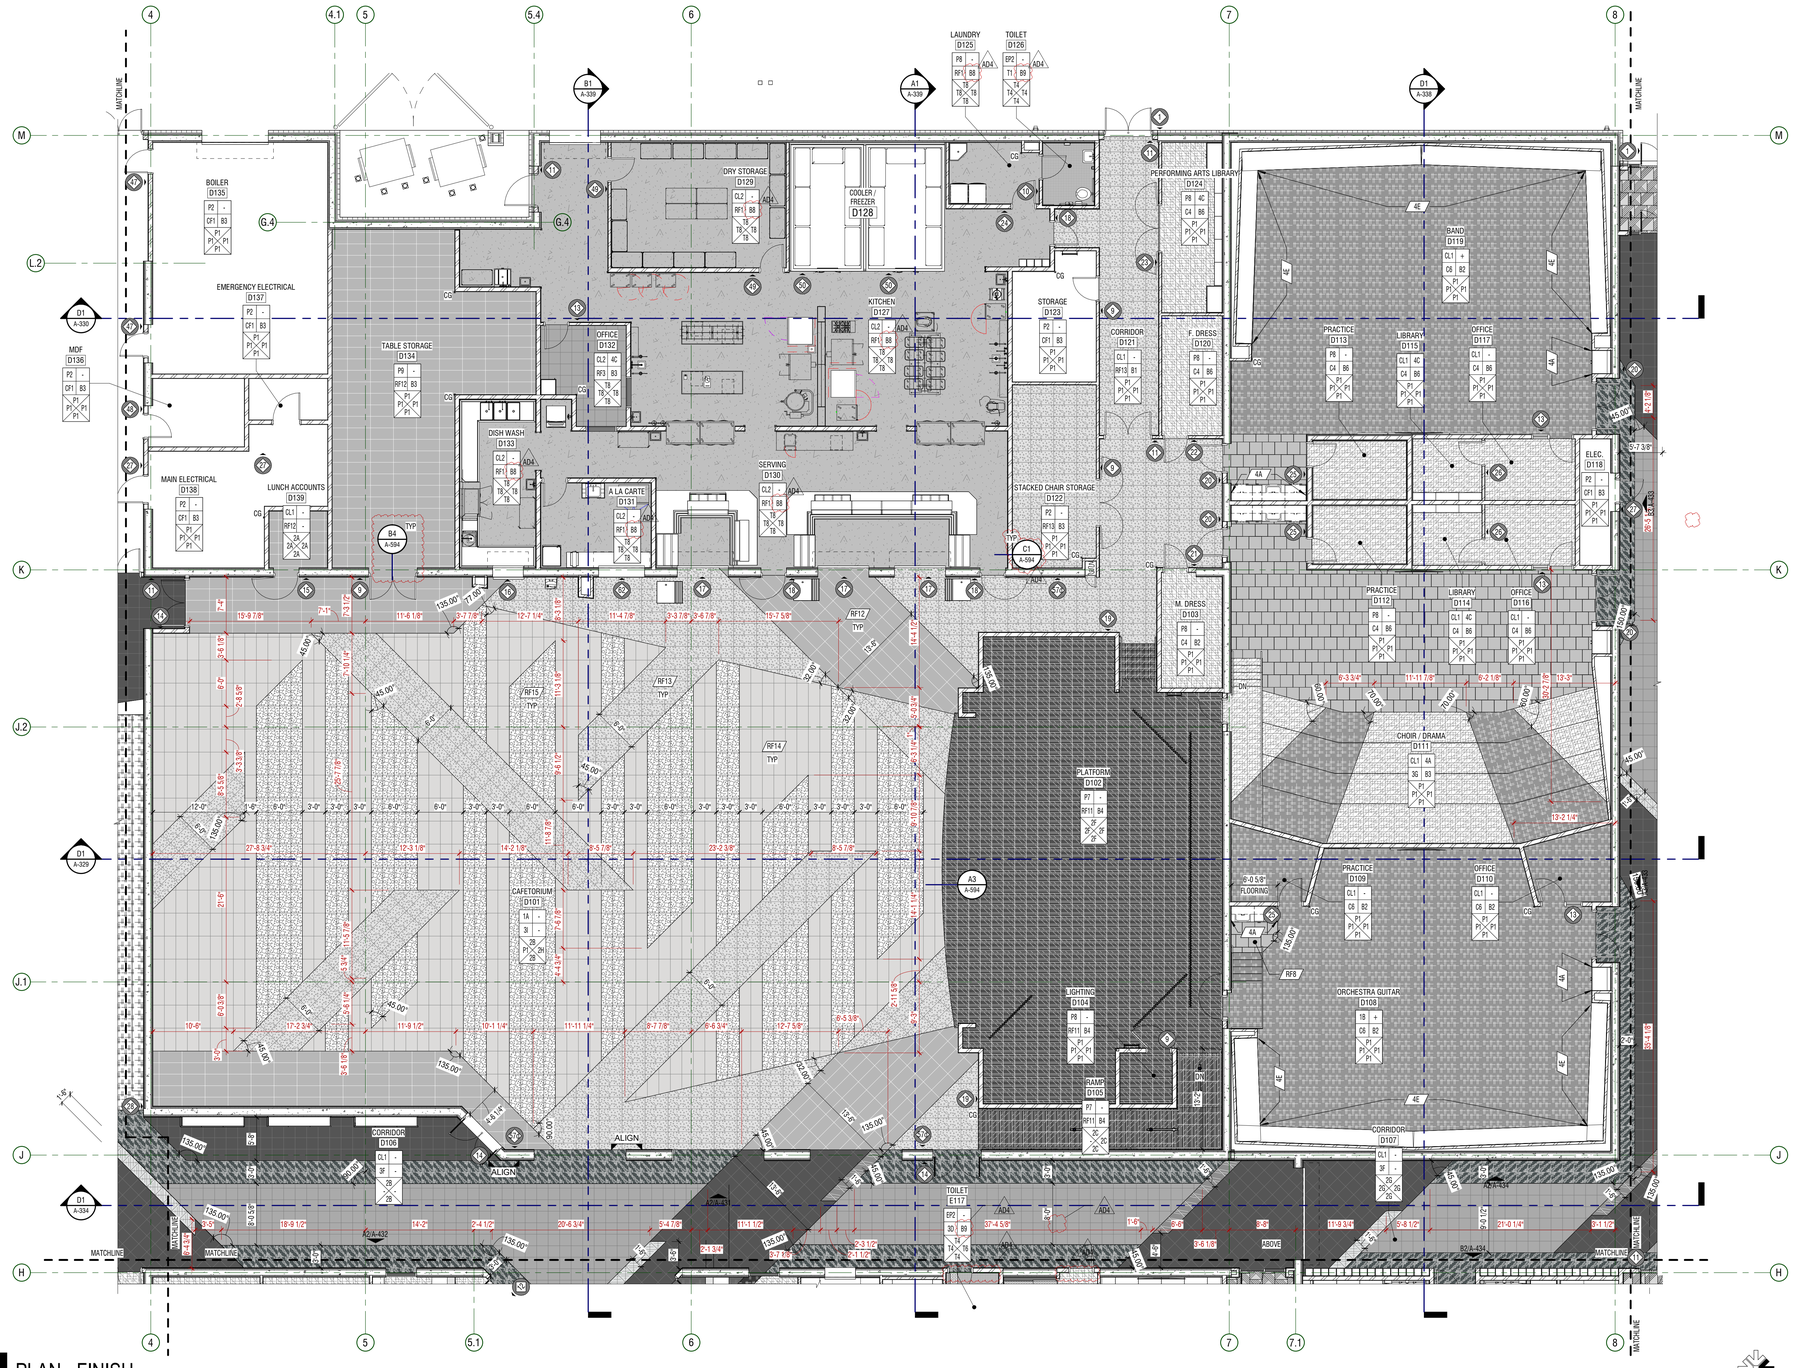

B1 PLAN - FINISH

1/8" = 1'-0"

AREA D - LEVEL 01

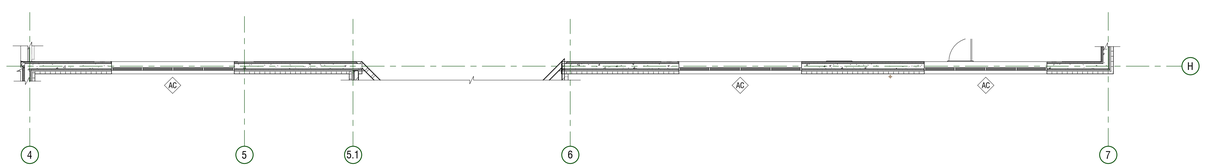

A1 PLAN - ANNOTATION

1/8" = 1'-0"

AREA D - UPPER WINDOWS

GENERAL NOTES

1. ROOM FINISH TAGS FOR EACH ROOM REPRESENT TYPICAL FINISHES. SPECIFIC WALLS IN SELECTED AREAS MAY HAVE MULTIPLE FINISHES WHICH WILL BE INDICATED IN INTERIOR ELEVATIONS.
2. SEE INTERIOR ELEVATIONS FOR ADDITIONAL FINISH INFORMATION
3. SEE REFLECTED CEILING PLANS FOR ADDITIONAL FINISH INFORMATION
4. FOR FINISH LEGEND SEE A-691/692
5. FLOOR MATERIAL TRANSITIONS WILL OCCUR BELOW DOORS. U.N.O. SEE TYPICAL TRANSITION DETAILS ON SHEET A-594
6. POLISHED OR SEALED CONCRETE DOES EXTEND UNDER CASEWORK OR MILLWORK
7. FLOOR COVERING DOES NOT EXTEND UNDER MILLWORK OR CASEWORK, U.N.O.
8. FIELD VERIFY ALL DIMENSIONS PRIOR TO FABRICATION OF CASEWORK AND FINISH ASSEMBLIES
9. TILED WALLS TO BE FULL HEIGHT OF WALL, U.N.O.
10. FOR SIGN SCHEDULE SEE A-681
11. FOR TYPICAL FINISH INSTALL DETAILS NOT NOTED ON FINISH PLANS PLEASE SEE A-594

LEGEND

CEILING / FLOOR / WALL / WALL — MILLWORK / BASE / WALL / WALL — ROOM FINISH TAG

C1 — FINISH TAG - INDICATES SPECIFIC APPLIED FINISH

C1 — INDICATES FINISH IS APPLIED TO AREA BETWEEN ARROWS

C1 — INDICATES FINISH IS APPLIED TO FACE OF SURFACE(S)

RS — INDICATES A MANUAL ROLLER SHADE.

RS — INDICATES A MOTORIZED ROLLER SHADE.


INDICATES SIGNAGE LOCATION

CG — INDICATES CORNER GUARD

FLOORING LEGEND

RF1 RF2 RF3 RF4 RF5 RF6 RF7 RF8 RF9 RF10 RF11 RF12 RF13 RF14 RF15 RF16 RF17 RF18 RF19 C1 C2 C3 C4 C5 C6

KEY PLAN

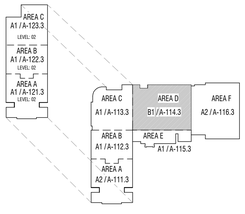

design west | architects
255 SOUTH 300 WEST LOGAN, UT 84321
795 NORTH 400 WEST SALT LAKE CITY UT 84103

NIBLEY MIDDLE SCHOOL

3050 S 920 W NIBLEY, UTAH
CACHE COUNTY SCHOOL DISTRICT

CONSTRUCTION DOCUMENTS

MARK:	DATE:	DESCRIPTION:
ADD4	MAY 24 2024	ADDENDUM 04

PROJECT #: 123006
DRAWN BY: BEKKER
CHECKED BY: RIGBY
ISSUED: 05.02.2024

STATE OF UTAH — STEPHEN WILLIAMS — 5/8/2024 — LICENSED ARCHITECT

PLAN - LEVEL 01 - AREA D - FINISH

A-114.3

© COPYRIGHT DESIGN WEST ARCHITECTS 2024

5/8/2024 10:22:23 AM

GENERAL NOTES

1. ROOM FINISH TAGS FOR EACH ROOM REPRESENT TYPICAL FINISHES. SPECIFIC WALLS IN SELECTED AREAS MAY HAVE MULTIPLE FINISHES WHICH WILL BE INDICATED IN INTERIOR ELEVATIONS.
2. SEE INTERIOR ELEVATIONS FOR ADDITIONAL FINISH INFORMATION
3. SEE REFLECTED CEILING PLANS FOR ADDITIONAL FINISH INFORMATION
4. FOR FINISH LEGEND SEE A-691,692
5. FLOOR MATERIAL TRANSITIONS WILL OCCUR BELOW DOORS. U.N.O. SEE TYPICAL TRANSITION DETAILS ON SHEET A-594
6. POLISHED OR SEALED CONCRETE DOES EXTEND UNDER CASEWORK OR MILLWORK
7. FLOOR COVERING DOES NOT EXTEND UNDER MILLWORK OR CASEWORK, U.N.O.
8. FIELD VERIFY ALL DIMENSIONS PRIOR TO FABRICATION OF CASEWORK AND FINISH ASSEMBLIES
9. TILED WALLS TO BE FULL HEIGHT OF WALL, U.N.O.
10. FOR SIGN SCHEDULE SEE A-681
11. FOR TYPICAL FINISH INSTALL DETAILS NOT NOTED ON FINISH PLANS PLEASE SEE A-594

LEGEND

CEILING / FLOOR / WALL / WALL — MILLWORK / BASE / WALL / WALL — ROOM FINISH TAG

C1 — FINISH TAG - INDICATES SPECIFIC APPLIED FINISH

C1 — INDICATES FINISH IS APPLIED TO AREA BETWEEN ARROWS

C1 — INDICATES FINISH IS APPLIED TO FACE OF SURFACE(S)

RS — INDICATES A MANUAL ROLLER SHADE.

RS — INDICATES A MOTORIZED ROLLER SHADE.


INDICATES SIGNAGE LOCATION

CG — INDICATES CORNER GUARD

FLOORING LEGEND

RF1	RF9	RF18
RF2	RF10	RF19
RF3	RF11	C1
RF4	RF12	C2
RF5	RF13	C3
RF6	RF14	C4
RF7	RF15	C5
RF8	RF17	C6

KEY PLAN

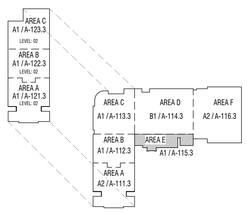

A1 PLAN - FINISH

1/8" = 1'-0"

AREA E - LEVEL 01

NORTH

design west | architects
LOGAN, UT 84321
255 SOUTH 300 WEST
SALT LAKE CITY UT 84103
795 NORTH 400 WEST

NIBLEY MIDDLE SCHOOL
3050 S 920 W NIBLEY, UTAH
CACHE COUNTY SCHOOL DISTRICT

MARK:	DATE:	DESCRIPTION:
ADA	MAY 24 2024	ADDENDUM 04

PROJECT #: 123006
DRAWN BY: NAVA
CHECKED BY: RIGBY
ISSUED: 05.02.2024

STATE OF UTAH
STEPHEN M WILLIAMS
5/8/2024
LICENSED ARCHITECT


CONSTRUCTION DOCUMENTS

PLAN - LEVEL 01 - AREA E - FINISH

A-115.3

© COPYRIGHT DESIGN WEST ARCHITECTS 2024

5/5/2024 10:39 AM

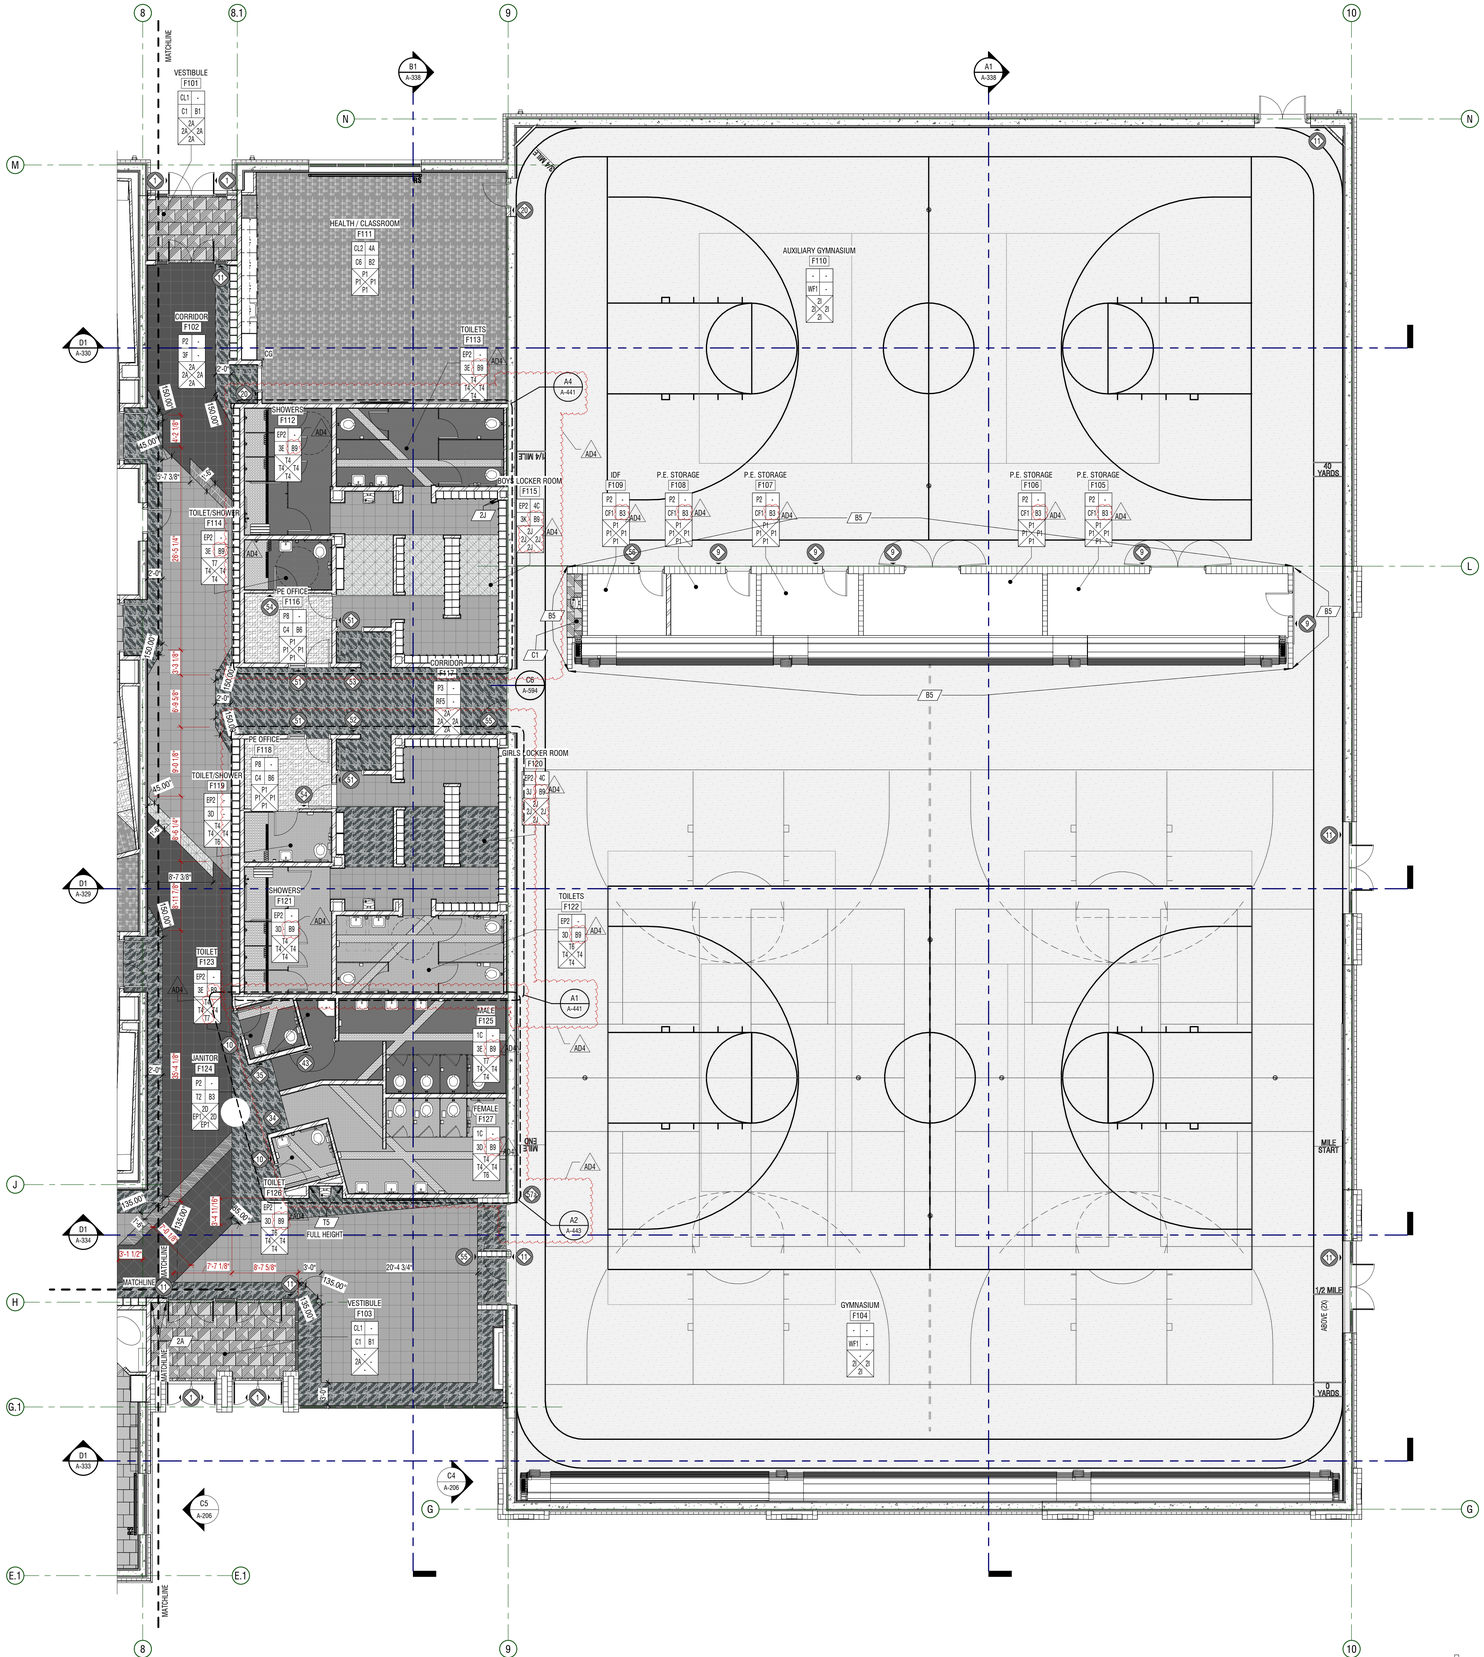

GENERAL NOTES

1. ROOM FINISH TAGS FOR EACH ROOM REPRESENT TYPICAL FINISHES. SPECIFIC WALLS IN SELECTED AREAS MAY HAVE MULTIPLE FINISHES WHICH WILL BE INDICATED IN INTERIOR ELEVATIONS.
2. SEE INTERIOR ELEVATIONS FOR ADDITIONAL FINISH INFORMATION
3. SEE REFLECTED CEILING PLANS FOR ADDITIONAL FINISH INFORMATION
4. FOR FINISH LEGEND SEE A-691,692
5. FLOOR MATERIAL TRANSITIONS WILL OCCUR BELOW DOORS. U.N.O. SEE TYPICAL TRANSITION DETAILS ON SHEET A-594
6. POLISHED OR SEALED CONCRETE DOES EXTEND UNDER CASEWORK OR MILLWORK
7. FLOOR COVERING DOES NOT EXTEND UNDER MILLWORK OR CASEWORK, U.N.O.
8. FIELD VERIFY ALL DIMENSIONS PRIOR TO FABRICATION OF CASEWORK AND FINISH ASSEMBLIES
9. TILED WALLS TO BE FULL HEIGHT OF WALL, U.N.O.
10. FOR SIGN SCHEDULE SEE A-681
11. FOR TYPICAL FINISH INSTALL DETAILS NOT NOTED ON FINISH PLANS PLEASE SEE A-594

LEGEND

CEILING / FLOOR / WALL / WALL — MILLWORK / BASE / WALL / WALL — ROOM FINISH TAG

C1 — FINISH TAG - INDICATES SPECIFIC APPLIED FINISH

C1 — INDICATES FINISH IS APPLIED TO AREA BETWEEN ARROWS

C1 — INDICATES FINISH IS APPLIED TO FACE OF SURFACE(S)

RS — INDICATES A MANUAL ROLLER SHADE.

RS — INDICATES A MOTORIZED ROLLER SHADE.


INDICATES SIGNAGE LOCATION

CG — INDICATES CORNER GUARD

FLOORING LEGEND

RF1		RF9		RF18	
RF2		RF10		RF19	
RF3		RF11		C1	
RF4		RF12		C2	
RF5		RF13		C3	
RF6		RF14		C4	
RF7		RF15		C5	
RF8		RF17		C6	

KEY PLAN

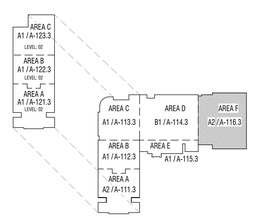

A2 PLAN - FINISH

1/8" = 1'-0" AREA F - LEVEL 01

design west | architects
LOGAN, UT 84321
255 SOUTH 300 WEST
SALT LAKE CITY UT 84103
795 NORTH 400 WEST

NIBLEY MIDDLE SCHOOL

3050 S 920 W NIBLEY, UTAH
CACHE COUNTY SCHOOL DISTRICT

MARK:	DATE:	DESCRIPTION:
ADA	MAY 24 2024	ADDENDUM 04

PROJECT #: 123006
DRAWN BY: NAVA
CHECKED BY: RIGBY
ISSUED: 05.02.2024

STATE OF UTAH
STEPHEN M WILLIAMS
LICENSED ARCHITECT


CONSTRUCTION DOCUMENTS

PLAN - LEVEL 01 - AREA F - FINISH

A-116.3

© COPYRIGHT DESIGN WEST ARCHITECTS 2024

5/24/2024 10:29:48 AM

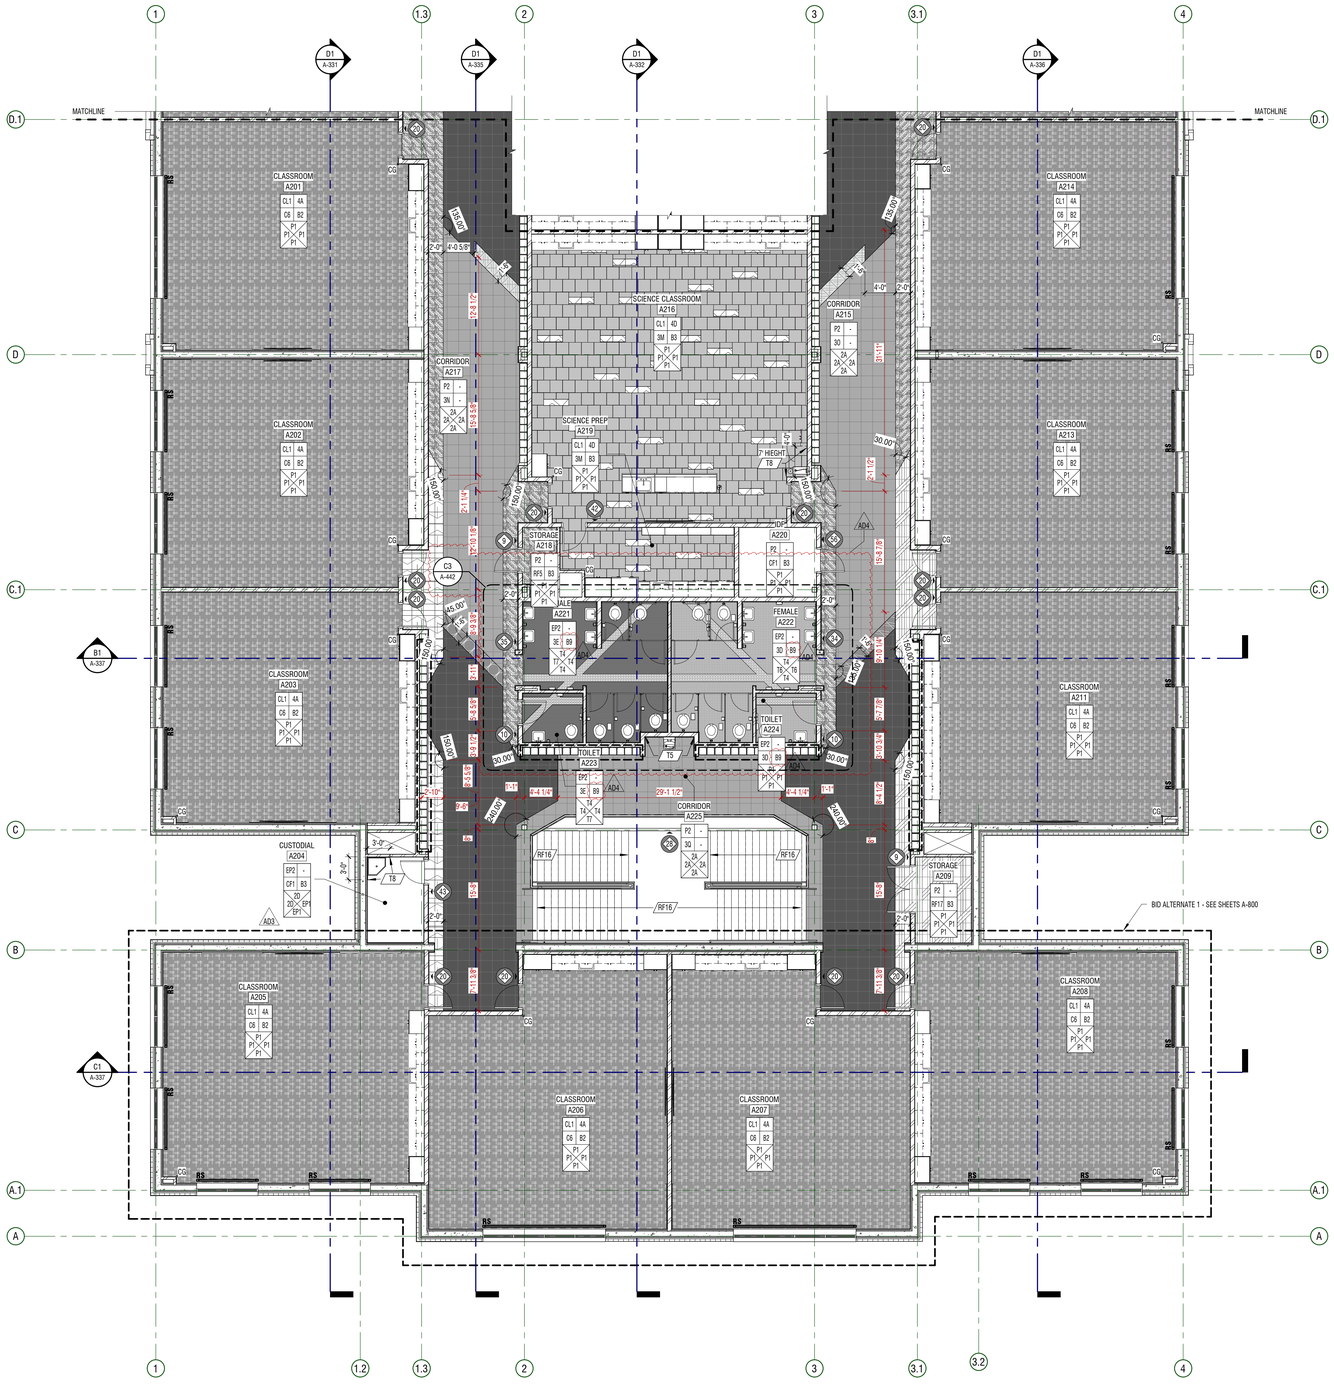

GENERAL NOTES

1. ROOM FINISH TAGS FOR EACH ROOM REPRESENT TYPICAL FINISHES. SPECIFIC WALLS IN SELECTED AREAS MAY HAVE MULTIPLE FINISHES WHICH WILL BE INDICATED IN INTERIOR ELEVATIONS.
2. SEE INTERIOR ELEVATIONS FOR ADDITIONAL FINISH INFORMATION
3. SEE REFLECTED CEILING PLANS FOR ADDITIONAL FINISH INFORMATION
4. FOR FINISH LEGEND SEE A-691,692
5. FLOOR MATERIAL TRANSITIONS WILL OCCUR BELOW DOORS. U.N.O. SEE TYPICAL TRANSITION DETAILS ON SHEET A-594
6. POLISHED OR SEALED CONCRETE DOES EXTEND UNDER CASEWORK OR MILLWORK
7. FLOOR COVERING DOES NOT EXTEND UNDER MILLWORK OR CASEWORK, U.N.O.
8. FIELD VERIFY ALL DIMENSIONS PRIOR TO FABRICATION OF CASEWORK AND FINISH ASSEMBLIES
9. TILED WALLS TO BE FULL HEIGHT OF WALL, U.N.O.
10. FOR SIGN SCHEDULE SEE A-681
11. FOR TYPICAL FINISH INSTALL DETAILS NOT NOTED ON FINISH PLANS PLEASE SEE A-594

LEGEND

CEILING / FLOOR / WALL / WALL — MILLWORK / BASE / WALL / WALL — ROOM FINISH TAG

C1 — FINISH TAG - INDICATES SPECIFIC APPLIED FINISH

C1 — INDICATES FINISH IS APPLIED TO AREA BETWEEN ARROWS

C1 — INDICATES FINISH IS APPLIED TO FACE OF SURFACE(S)

RS — INDICATES A MANUAL ROLLER SHADE.

RS — INDICATES A MOTORIZED ROLLER SHADE.


INDICATES SIGNAGE LOCATION

CG — INDICATES CORNER GUARD

FLOORING LEGEND

RF1 RF2 RF3 RF4 RF5 RF6 RF7 RF8 RF9 RF10 RF11 RF12 RF13 RF14 RF15 RF16 RF17 RF18 RF19 C1 C2 C3 C4 C5 C6

KEY PLAN

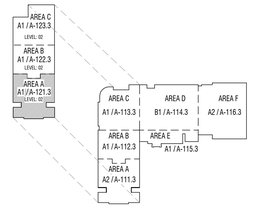

A1 PLAN - FINISH

1/8" = 1'-0" AREA A - LEVEL 02

NORTH

design west | architects
LOGAN, UT 84321
255 SOUTH 300 WEST
SALT LAKE CITY UT 84103
795 NORTH 400 WEST

CONSTRUCTION DOCUMENTS

NIBLEY MIDDLE SCHOOL
3050 S 920 W NIBLEY, UTAH
CACHE COUNTY SCHOOL DISTRICT

MARK:	DATE:	DESCRIPTION:
A03	MAY 2024	ADDENDUM 03
A04	MAY 24 2024	ADDENDUM 04

PROJECT #: 123006
DRAWN BY: NAVA
CHECKED BY: RIGBY
ISSUED: 05.02.2024


STATE OF UTAH
STEPHEN M WILLIAMS
5/8/2024
LICENSED ARCHITECT

PLAN - LEVEL 02 - AREA A - FINISH

A-121.3

© COPYRIGHT DESIGN WEST ARCHITECTS 2024

5/24/2024 10:15:54 AM

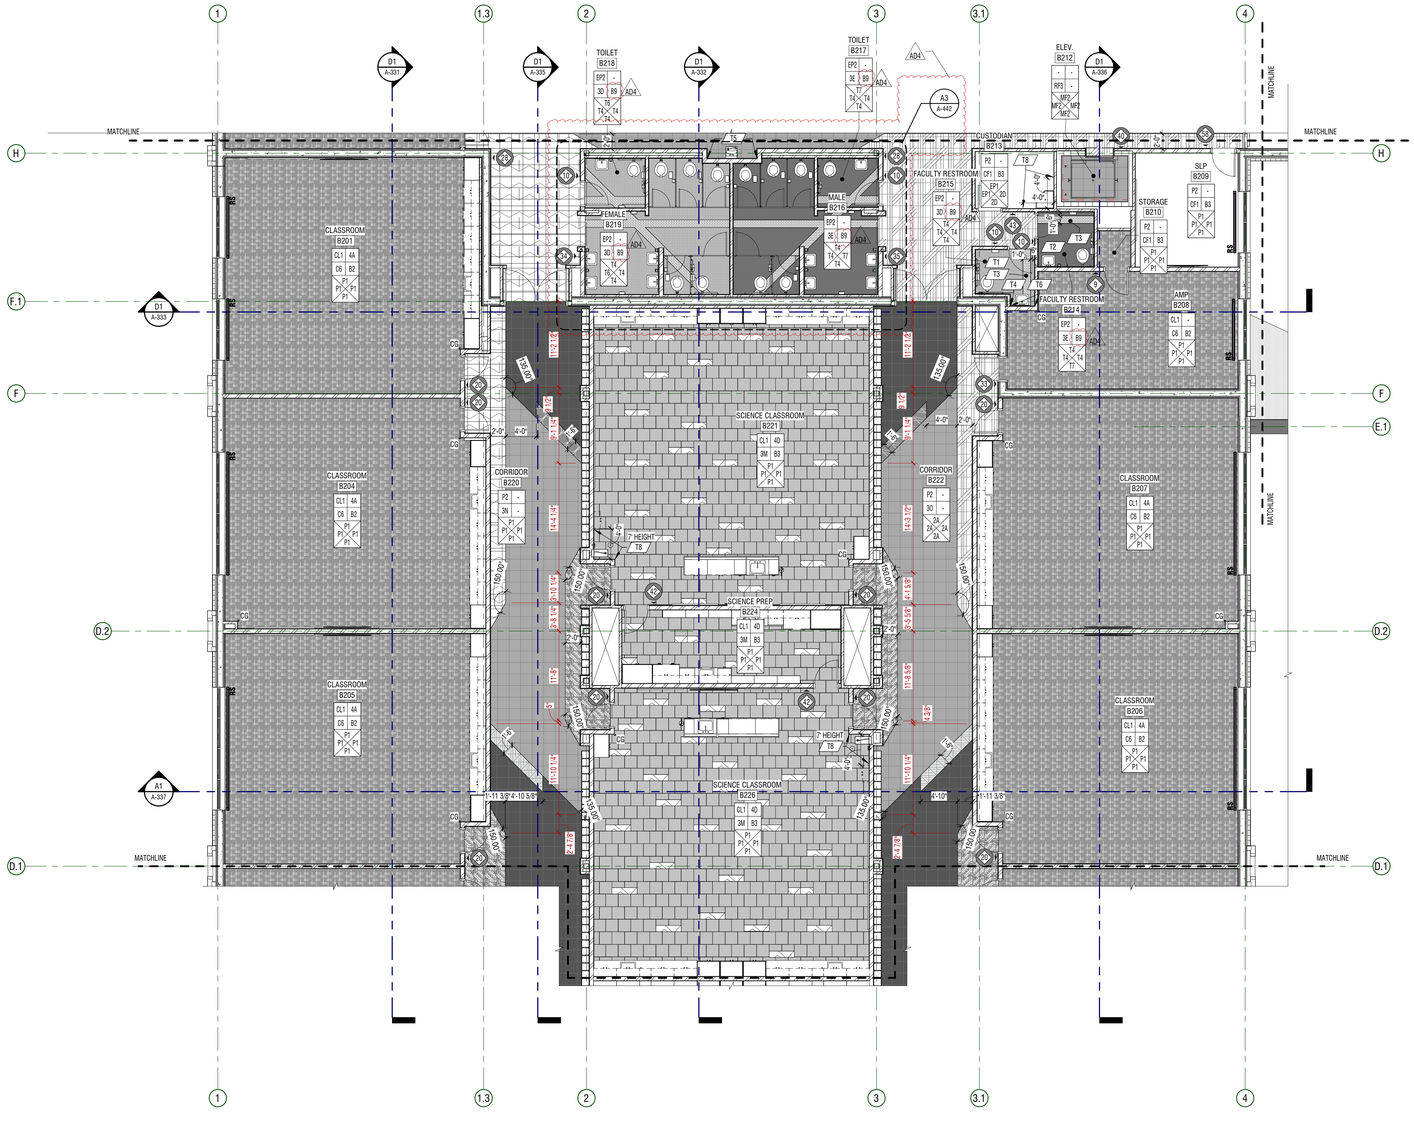

GENERAL NOTES

1. ROOM FINISH TAGS FOR EACH ROOM REPRESENT TYPICAL FINISHES. SPECIFIC WALLS IN SELECTED AREAS MAY HAVE MULTIPLE FINISHES WHICH WILL BE INDICATED IN INTERIOR ELEVATIONS.
2. SEE INTERIOR ELEVATIONS FOR ADDITIONAL FINISH INFORMATION
3. SEE REFLECTED CEILING PLANS FOR ADDITIONAL FINISH INFORMATION
4. FOR FINISH LEGEND SEE A-691,692
5. FLOOR MATERIAL TRANSITIONS WILL OCCUR BELOW DOORS. U.N.O. SEE TYPICAL TRANSITION DETAILS ON SHEET A-594
6. POLISHED OR SEALED CONCRETE DOES EXTEND UNDER CASEWORK OR MILLWORK
7. FLOOR COVERING DOES NOT EXTEND UNDER MILLWORK OR CASEWORK, U.N.O.
8. FIELD VERIFY ALL DIMENSIONS PRIOR TO FABRICATION OF CASEWORK AND FINISH ASSEMBLIES
9. TILED WALLS TO BE FULL HEIGHT OF WALL, U.N.O.
10. FOR SIGN SCHEDULE SEE A-681
11. FOR TYPICAL FINISH INSTALL DETAILS NOT NOTED ON FINISH PLANS PLEASE SEE A-594

LEGEND

CEILING / FLOOR / WALL / WALL — MILLWORK / BASE / WALL / WALL — ROOM FINISH TAG

C1 — FINISH TAG - INDICATES SPECIFIC APPLIED FINISH

C1 — INDICATES FINISH IS APPLIED TO AREA BETWEEN ARROWS

C1 — INDICATES FINISH IS APPLIED TO FACE OF SURFACE(S)

RS — INDICATES A MANUAL ROLLER SHADE.

RS — INDICATES A MOTORIZED ROLLER SHADE.


INDICATES SIGNAGE LOCATION

CG — INDICATES CORNER GUARD

FLOORING LEGEND

RF1, RF2, RF3, RF4, RF5, RF6, RF7, RF8, RF9, RF10, RF11, RF12, RF13, RF14, RF15, RF17, RF18, RF19, C1, C2, C3, C4, C5, C6

KEY PLAN

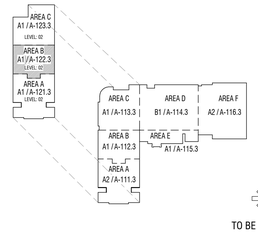

TO BE DETERMINED

NORTH

A1 PLAN - FINISH
1/8" = 1'-0" AREA B - LEVEL 02

CONSTRUCTION DOCUMENTS

design west | architects
LOGAN, UT 84321
255 SOUTH 300 WEST
SALT LAKE CITY UT 84103
795 NORTH 400 WEST

NIBLEY MIDDLE SCHOOL
3050 S 920 W NIBLEY, UTAH
CACHE COUNTY SCHOOL DISTRICT

MARK:	DATE:	DESCRIPTION:
A04	MAY 24 2024	ADDENDUM 04

PROJECT #: 123006
DRAWN BY: NAVA
CHECKED BY: RIGBY
ISSUED: 05.02.2024

STATE OF UTAH
STEPHEN WILLIAMS
5/24/2024
LICENSED ARCHITECT

PLAN - LEVEL 02 - AREA B - FINISH

A-122.3

© COPYRIGHT DESIGN WEST ARCHITECTS 2024

5/24/2024 10:33:00 AM


GENERAL NOTES

1. ACOUSTIC WALL PANEL DESIGN AND LAYOUT DETAILED ON A-595 BY TYPE. IE: "TYPE: T1B" AND "TYPE: F2A"

AD4


KEYNOTES

MARK	DESCRIPTION
10.22	SAFETY PADS, MOUNTED TO GYPSUM BOARD. NO ULTRA-COMPACT SURFACE IN THIS AREA.
11.12	WALL MOUNTED MOTERIZED PROJECTION SCREEN
11.18	DIGITAL SCOREBOARD 6'X4', COLOR TO MATCH SCHOOL COLORS (TBD)
13.01	RETRACTABLE/FIXED BLEACHERS

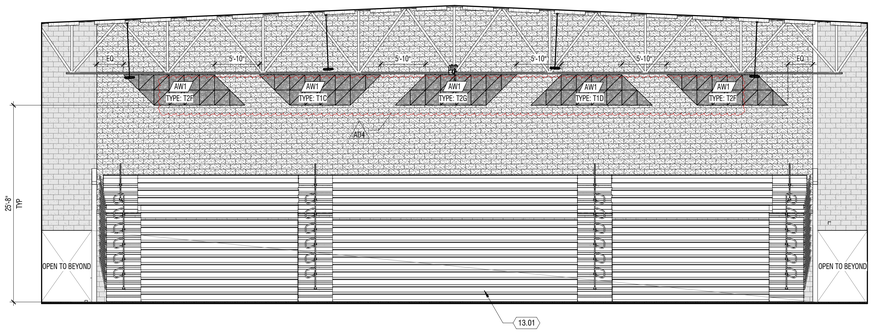


D4 INTERIOR ELEVATION

1/8" = 1'-0" GYMNASIUM F104

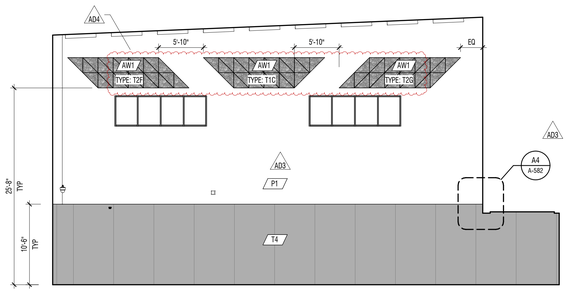


C1 INTERIOR ELEVATION

1/8" = 1'-0" AUXILIARY GYMNASIUM F110

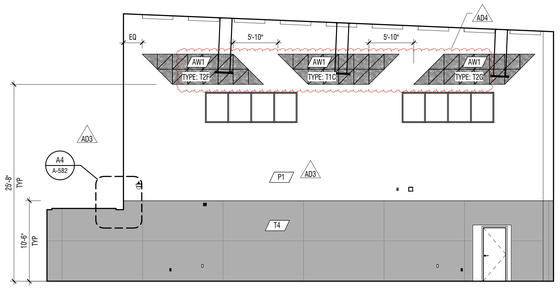


B1 INTERIOR ELEVATION

1/8" = 1'-0" AUXILIARY GYMNASIUM F110

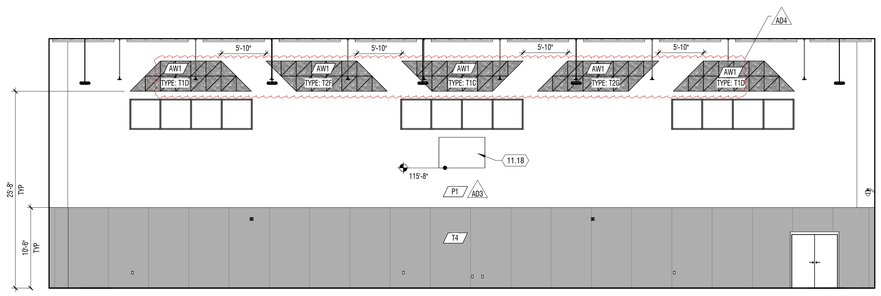


A1 INTERIOR ELEVATION

1/8" = 1'-0" AUXILIARY GYMNASIUM F110

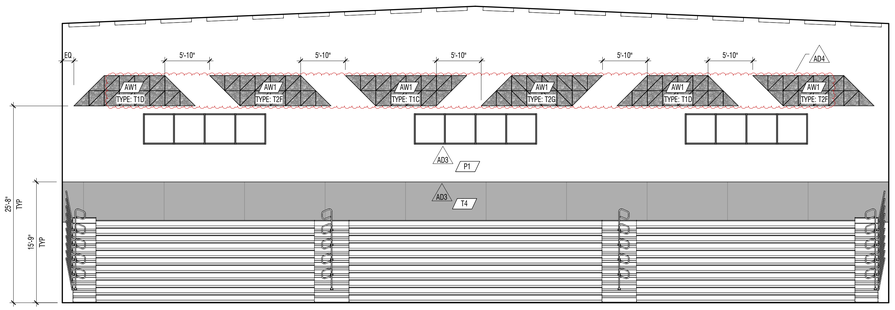


C4 INTERIOR ELEVATION

1/8" = 1'-0" GYMNASIUM F104

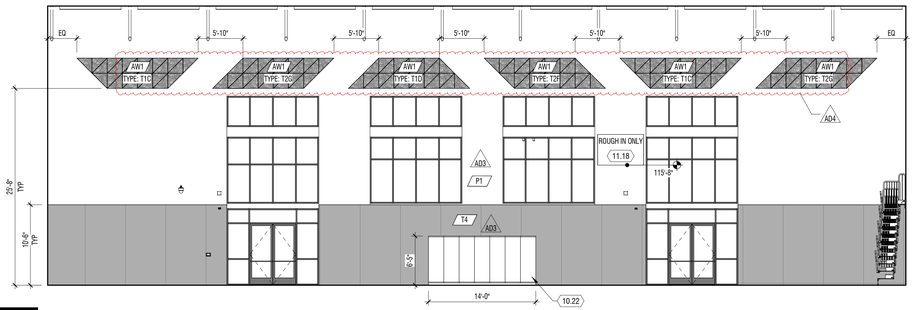

B4 INTERIOR ELEVATION

1/8" = 1'-0" GYMNASIUM F104

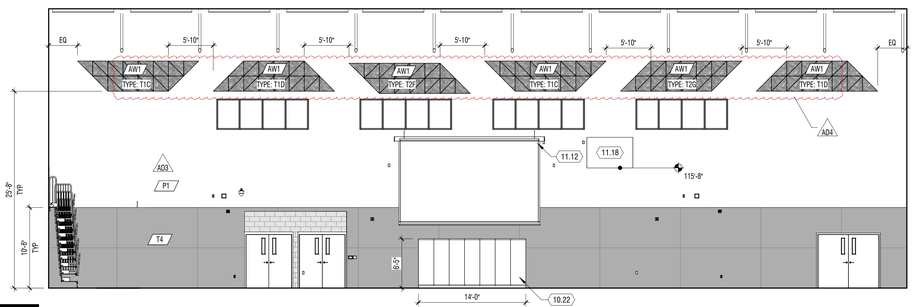

A4 INTERIOR ELEVATION

1/8" = 1'-0" GYMNASIUM F104

CONSTRUCTION DOCUMENTS

design west | architects
255 SOUTH 300 WEST LOGAN, UT 84321
795 NORTH 400 WEST SALT LAKE CITY, UT 84103

NIBLEY MIDDLE SCHOOL

3050 S 920 W NIBLEY, UTAH
CACHE COUNTY SCHOOL DISTRICT

MARK:	DATE:	DESCRIPTION:
AD3	MAY 2024	ADDENDUM 03
AD4	MAY 24 2024	ADDENDUM 04

PROJECT #: 123006
DRAWN BY: NIELSON
CHECKED BY: RIGBY
ISSUED: 05.02.2024

STATE OF UTAH
STEPHEN M WILLIAMS
5/8/2024
LICENSED ARCHITECT

INTERIOR ELEVATIONS

A-428

© COPYRIGHT DESIGN WEST ARCHITECTS 2024

5/24/2024 10:39:19 AM


GENERAL NOTES


1. ACOUSTIC WALL PANEL DESIGN AND LAYOUT DETAILED ON A-595 BY TYPE. IE: "TYPE: T1B" AND "TYPE: F2A"

KEYNOTES

AD4

#	MARK	DESCRIPTION
	11.12	WALL MOUNTED MOTERIZED PROJECTION SCREEN
	13.01	RETRACTABLE/FIXED BLEACHERS

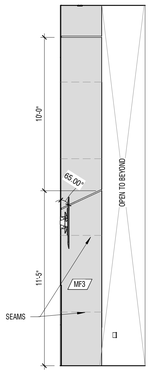

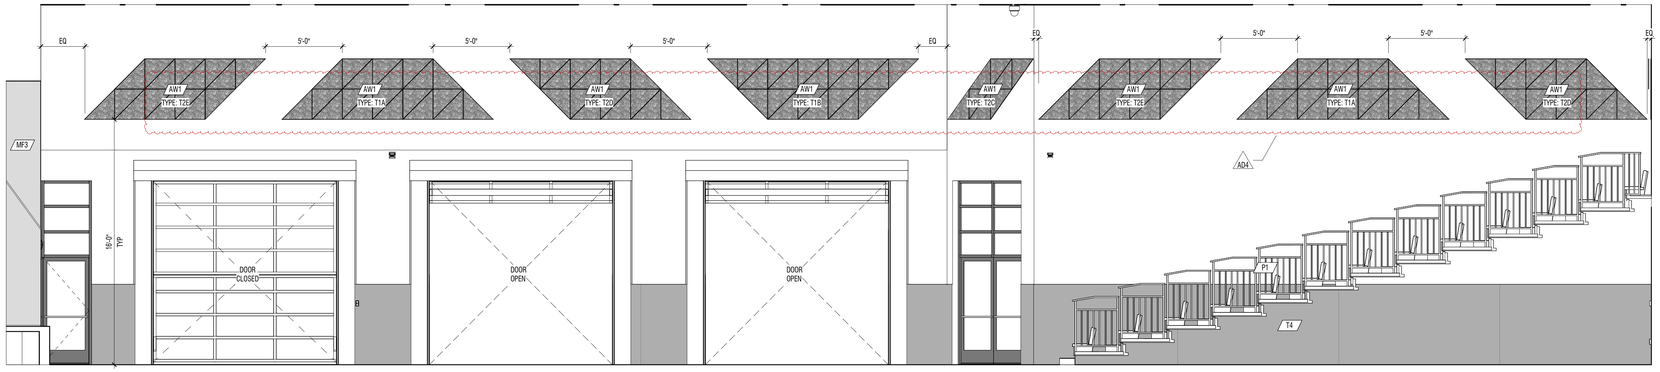



D1 INTERIOR ELEVATION

1/4" = 1'-0" CAFETORIUM D101 STAGE OUTSIDE LEFT

D2 INTERIOR ELEVATION

1/4" = 1'-0" CAFETORIUM D101

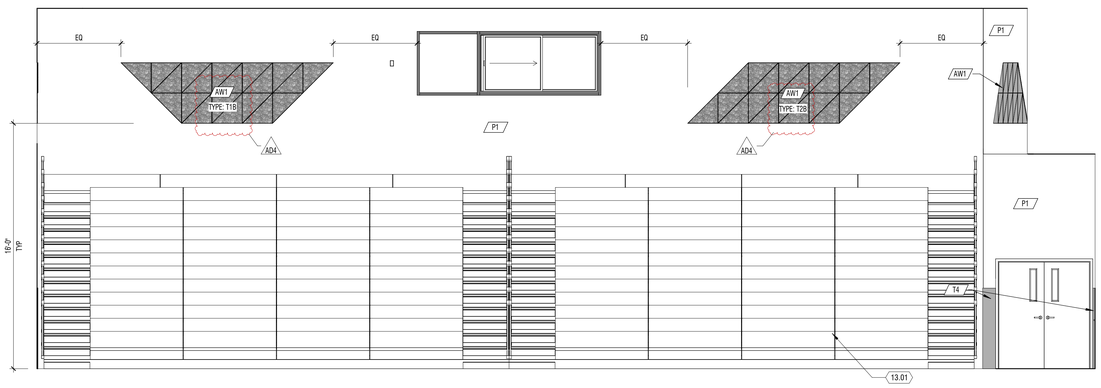

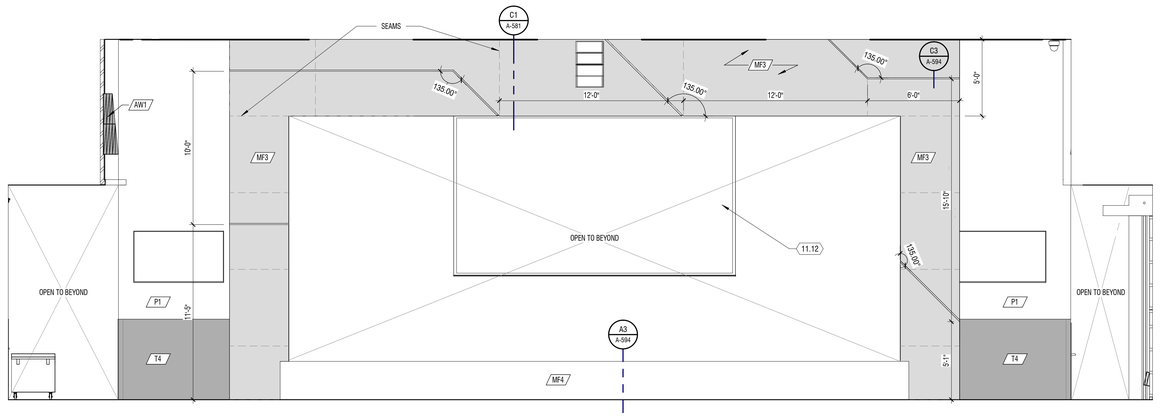



B1 INTERIOR ELEVATION

1/4" = 1'-0" CAFETORIUM D101

B4 INTERIOR ELEVATION

1/4" = 1'-0" CAFETORIUM D101 STAGE

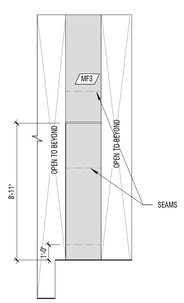

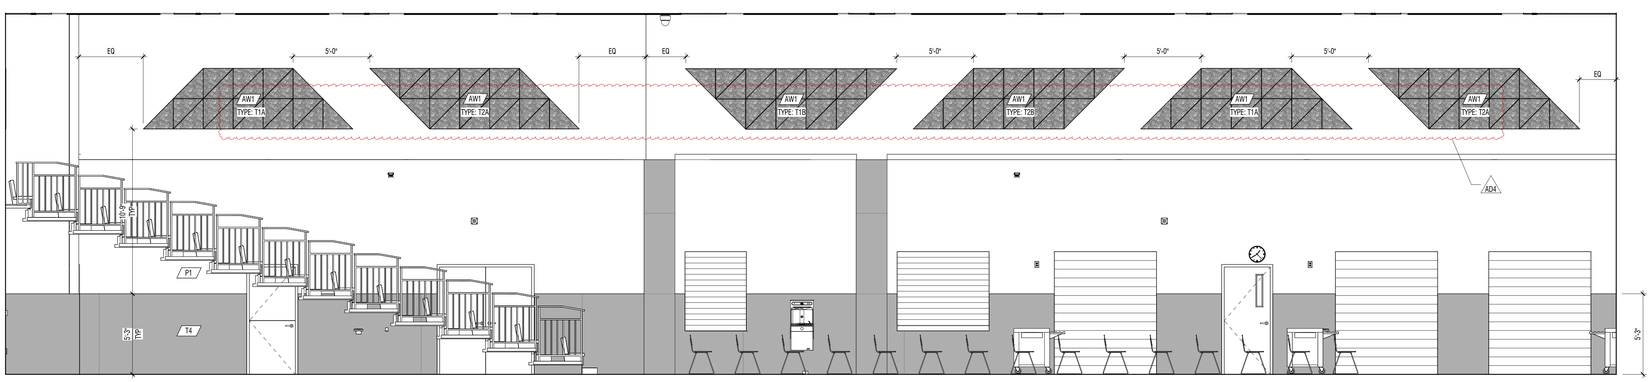

A1 INTERIOR ELEVATION

1/4" = 1'-0" CAFETORIUM D101 STAGE INSIDE LEFT

A2 INTERIOR ELEVATION

1/4" = 1'-0" CAFETORIUM D101

CONSTRUCTION DOCUMENTS

design west | architects
255 SOUTH 300 WEST LOGAN, UT 84321
795 NORTH 400 WEST SALT LAKE CITY UT 84103

NIBLEY MIDDLE SCHOOL

3050 S 920 W NIBLEY, UTAH

CACHE COUNTY SCHOOL DISTRICT

MARK:	DATE:	DESCRIPTION:
AD4	MAY 24 2024	ADDENDUM 04

PROJECT #: 123006
DRAWN BY: NIELSON
CHECKED BY: RIGBY
ISSUED: 05.02.2024


STATE OF UTAH
STEPHEN M WILLIAMS
LICENSED ARCHITECT

INTERIOR ELEVATIONS

A-429


© COPYRIGHT DESIGN WEST ARCHITECTS 2024

5/4/2024 10:33:24 AM

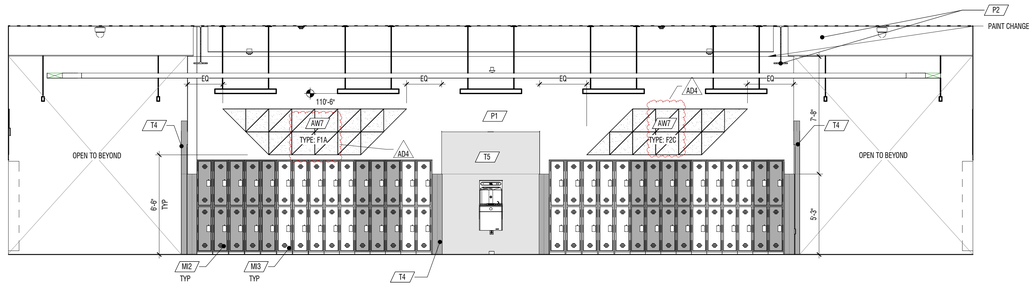


E3 INTERIOR ELEVATION

1/4" = 1'-0" CORRIDOR A125 AND A225

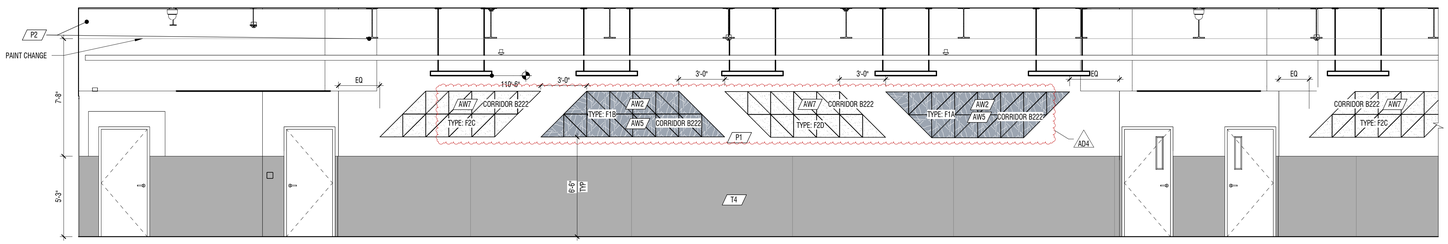


D3 INTERIOR ELEVATION

1/4" = 1'-0" CORRIDORS B120 & B222

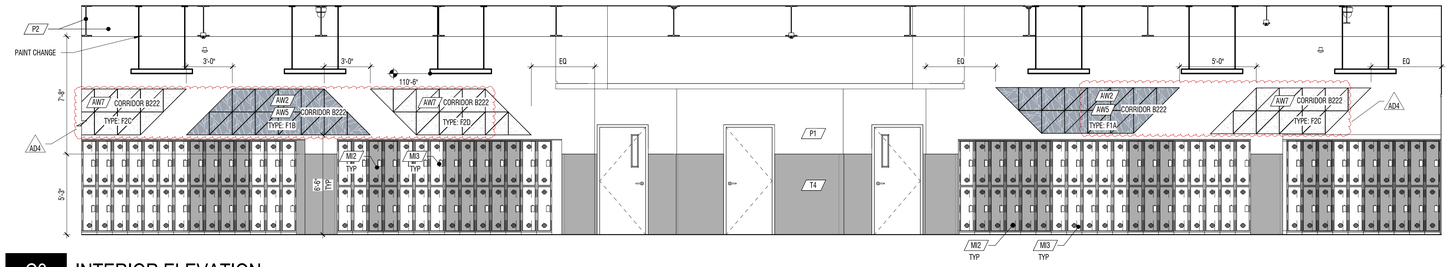


C3 INTERIOR ELEVATION

1/4" = 1'-0" CORRIDORS B120 & B222

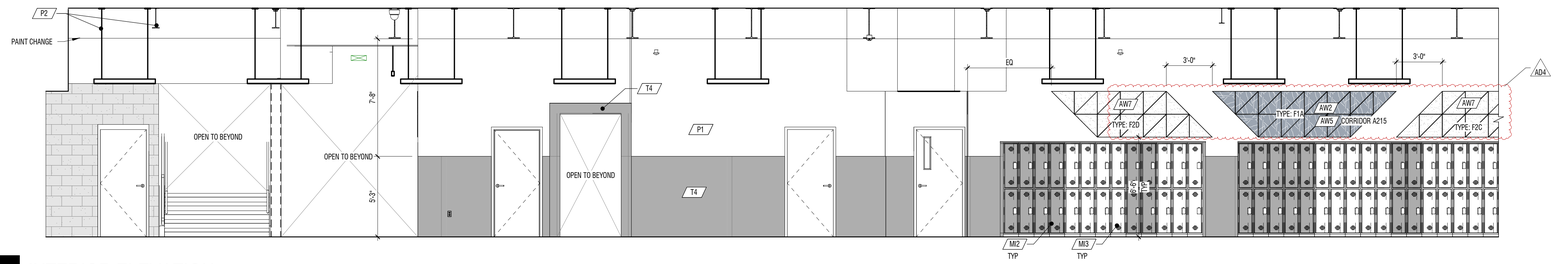

B3 INTERIOR ELEVATION

1/4" = 1'-0" CORRIDOR A115 AND 215

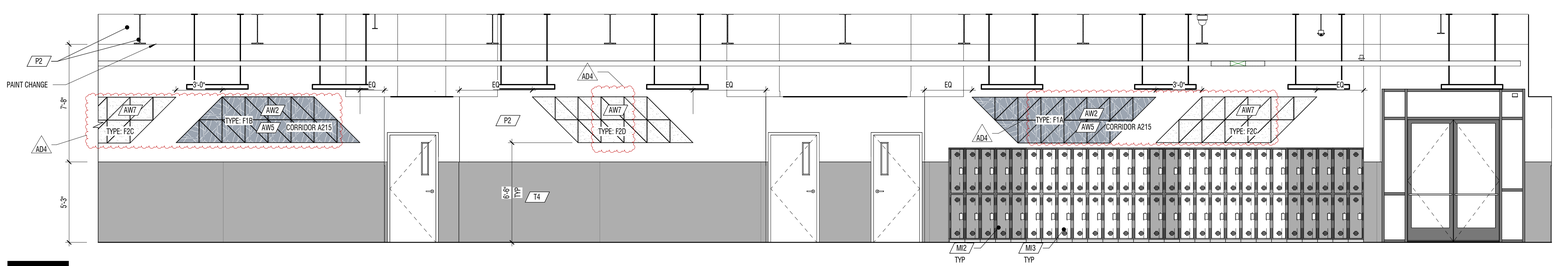

A3 INTERIOR ELEVATION

1/4" = 1'-0" CORRIDOR A115 AND 215

GENERAL NOTES

1. ACOUSTIC WALL PANEL DESIGN AND LAYOUT DETAILED ON A-595 BY TYPE. IE: "TYPE: T1B" AND "TYPE: F2A"

AD4

design west | architects
255 SOUTH 300 WEST LOGAN, UT 84321
795 NORTH 400 WEST SALT LAKE CITY UT 84103

NIBLEY MIDDLE SCHOOL

3050 S 920 W NIBLEY, UTAH
CACHE COUNTY SCHOOL DISTRICT

MARK:	DATE:	DESCRIPTION:
AD4	MAY 24 2024	ADDENDUM 04

PROJECT #: 123006
DRAWN BY: NAVA
CHECKED BY: RIGBY
ISSUED: 05.02.2024

STATE OF UTAH
STEPHEN M WILLIAMS
5/8/2024
LICENSED ARCHITECT

CONSTRUCTION DOCUMENTS

INTERIOR ELEVATIONS

A-430


© COPYRIGHT DESIGN WEST ARCHITECTS 2024

5/6/2024 10:34:3 AM

GENERAL NOTES


1. ACOUSTIC WALL PANEL DESIGN AND LAYOUT DETAILED ON A-595 BY TYPE. IE: "TYPE: T1B" AND "TYPE: F2A"

AD4

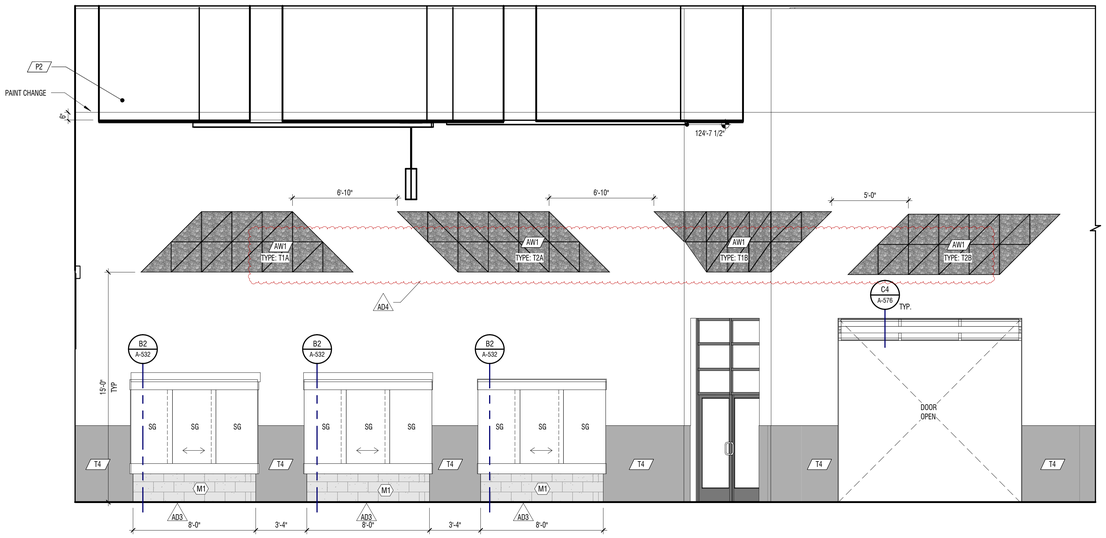

C2 INTERIOR ELEVATION

1/4" = 1'-0" CORRIDOR D106

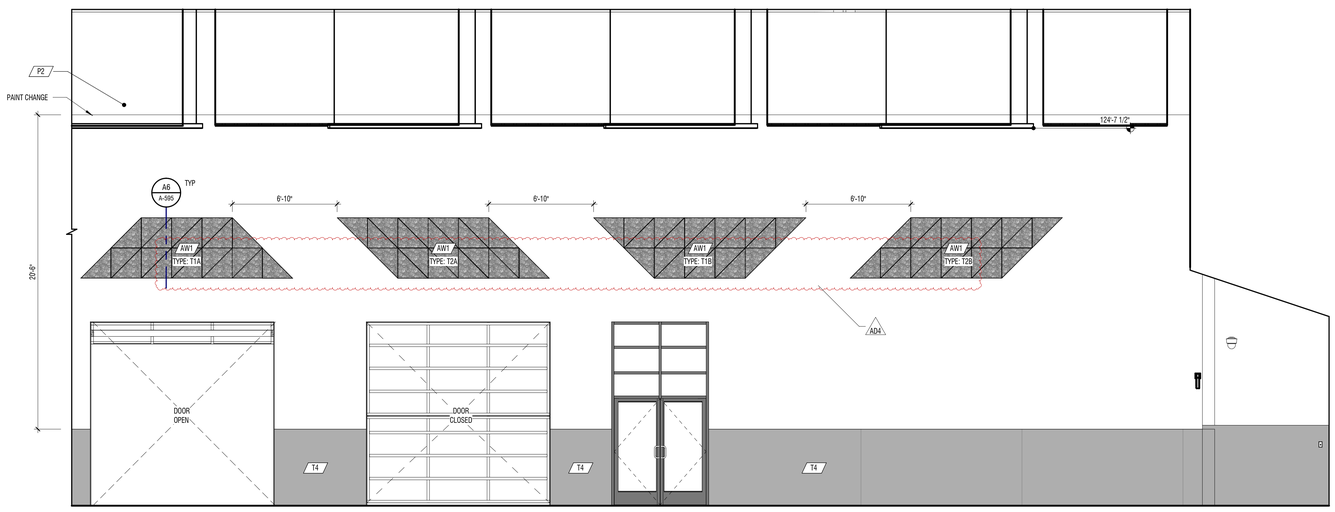

A2 INTERIOR ELEVATION

1/4" = 1'-0" CORRIDOR D106

design west | architects
255 SOUTH 300 WEST LOGAN, UT 84321
795 NORTH 400 WEST SALT LAKE CITY UT 84103

NIBLEY MIDDLE SCHOOL

3050 S 920 W NIBLEY, UTAH
CACHE COUNTY SCHOOL DISTRICT

MARK:	DATE:	DESCRIPTION:
A03	MAY 2024	ADDENDUM 03
A04	MAY 24 2024	ADDENDUM 04

PROJECT #: 123006
DRAWN BY: NAVA
CHECKED BY: RIGBY
ISSUED: 05.02.2024

STATE OF UTAH
STEPHEN M WILLIAMS
5/2/2024
LICENSED ARCHITECT

CONSTRUCTION DOCUMENTS

INTERIOR ELEVATIONS


A-431

© COPYRIGHT DESIGN WEST ARCHITECTS 2024

5/2/2024 10:33:00 AM


GENERAL NOTES

1. ACOUSTIC WALL PANEL DESIGN AND LAYOUT DETAILED ON A-595 BY TYPE. IE: "TYPE: T1B" AND "TYPE: F2A"

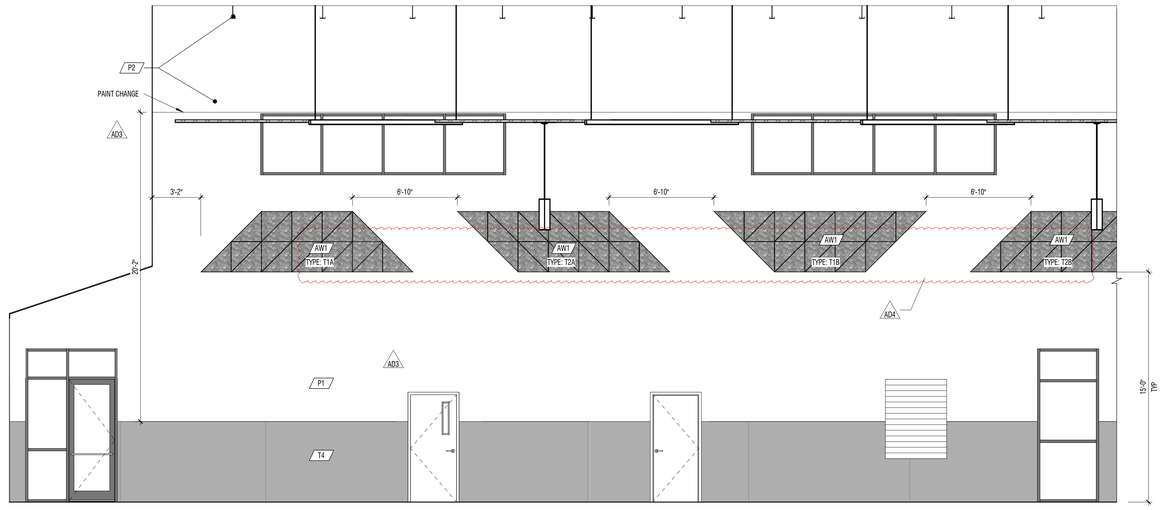

C2 INTERIOR ELEVATION

1/4" = 1'-0" CORRIDOR D106

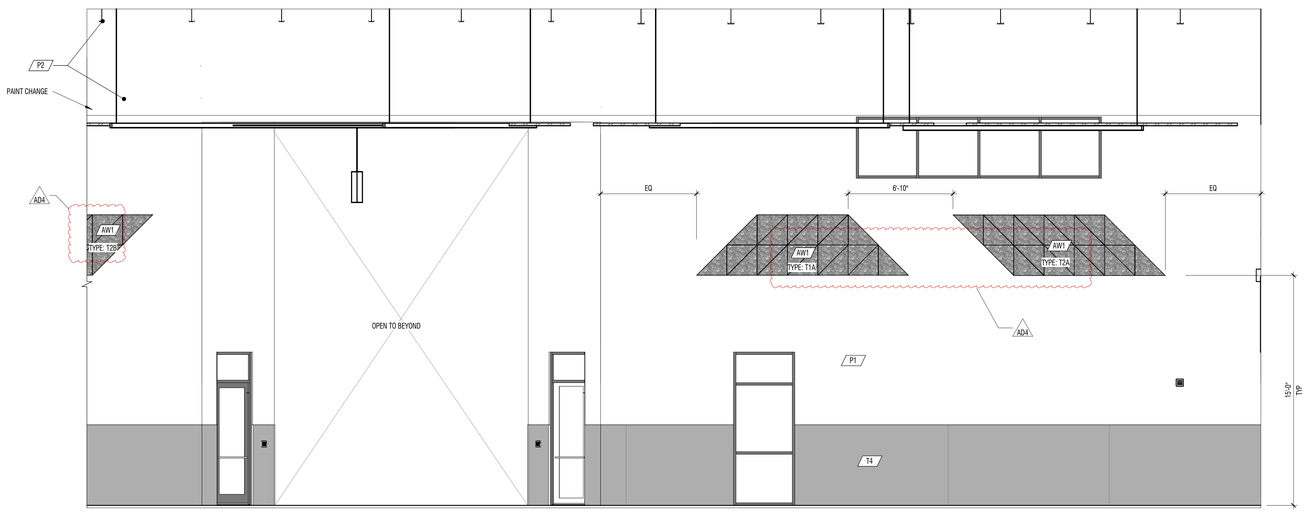

A2 INTERIOR ELEVATION

1/4" = 1'-0" CORRIDOR D106

CONSTRUCTION DOCUMENTS

design west | architects
255 SOUTH 300 WEST LOGAN, UT 84321
795 NORTH 400 WEST SALT LAKE CITY UT 84103

NIBLEY MIDDLE SCHOOL
3050 S 920 W NIBLEY, UTAH
CACHE COUNTY SCHOOL DISTRICT

MARK:	DATE:	DESCRIPTION:
AD3	MAY 2024	ADDENDUM 03
AD4	MAY 24 2024	ADDENDUM 04

PROJECT #: 123006
DRAWN BY: NAVA
CHECKED BY: RIGBY
ISSUED: 05.02.2024

STATE OF UTAH
STEPHEN M WILLIAMS
LICENSED ARCHITECT

INTERIOR ELEVATIONS

A-432


© COPYRIGHT DESIGN WEST ARCHITECTS 2024

5/24/2024 10:33:57 AM

GENERAL NOTES


1. ACOUSTIC WALL PANEL DESIGN AND LAYOUT DETAILED ON A-595 BY TYPE. IE: "TYPE: T1B" AND "TYPE: F2A"

AD4

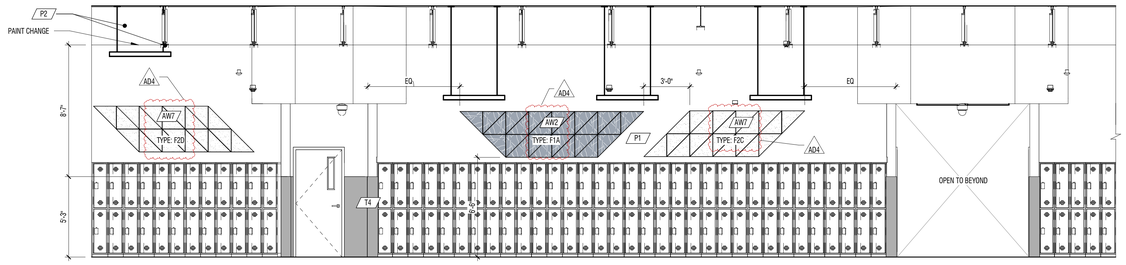


D1 INTERIOR ELEVATION

1/4" = 1'-0" CORRIDOR F102

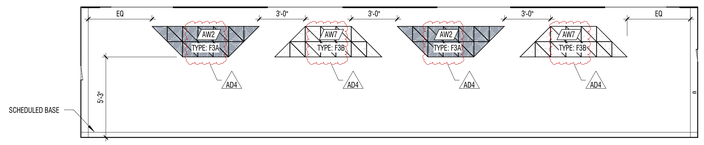


C1 INTERIOR ELEVATION

1/4" = 1'-0" FORUM C116

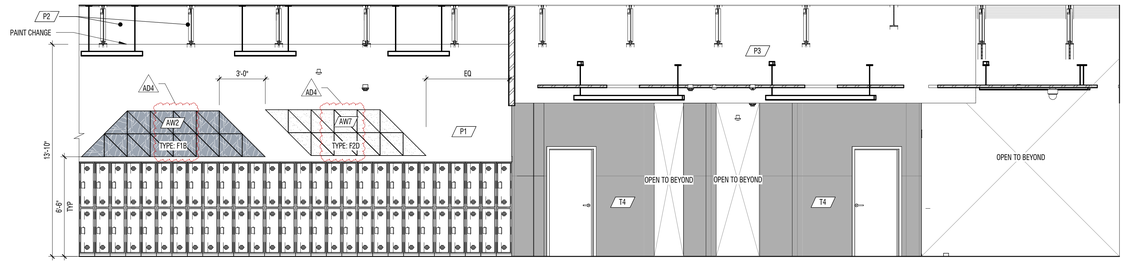


C3 INTERIOR ELEVATION

1/4" = 1'-0" CORRIDOR F102

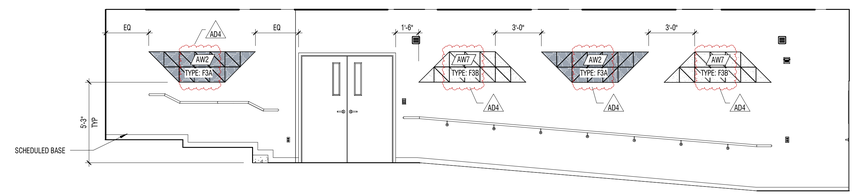


B1 INTERIOR ELEVATION

1/4" = 1'-0" FORUM C116

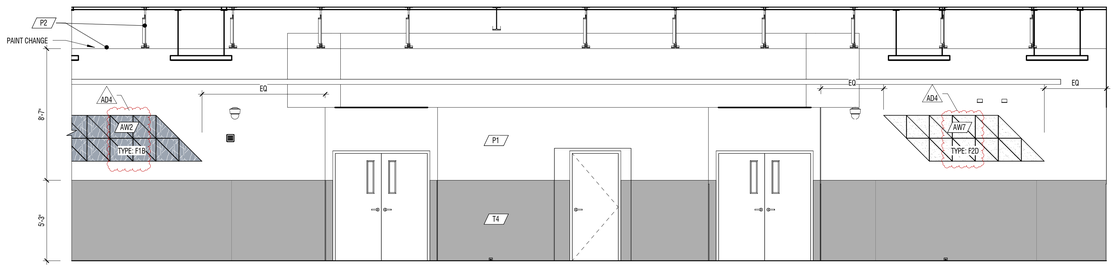


B3 INTERIOR ELEVATION

1/4" = 1'-0" CORRIDOR F102

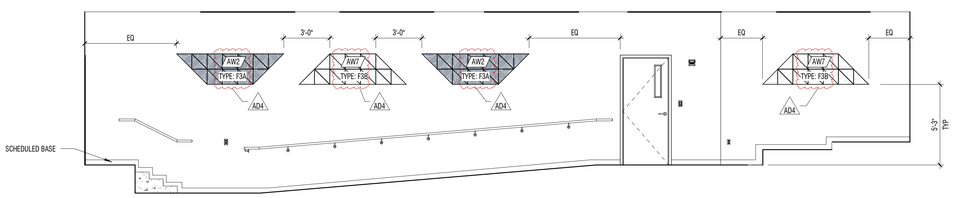

A1 INTERIOR ELEVATION

1/4" = 1'-0" FORUM C116

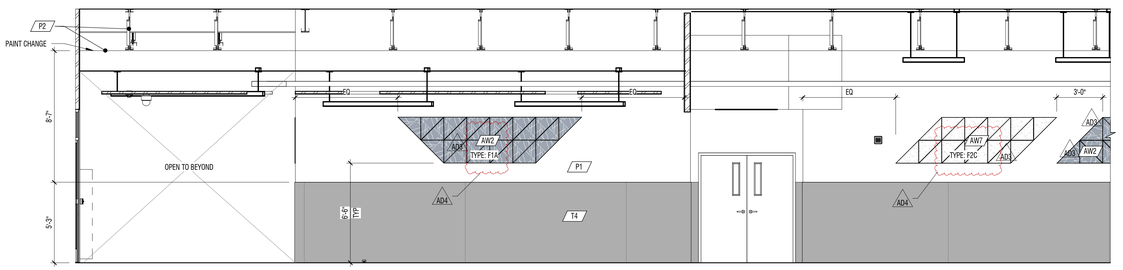

A3 INTERIOR ELEVATION

1/4" = 1'-0" CORRIDOR F102

design west | architects
255 SOUTH 300 WEST LOGAN, UT 84321
795 NORTH 400 WEST SALT LAKE CITY UT 84103

NIBLEY MIDDLE SCHOOL

3050 S 920 W NIBLEY, UTAH
CACHE COUNTY SCHOOL DISTRICT

MARK:	DATE:	DESCRIPTION:
ADD3	MAY 2024	ADDENDUM 03
ADD4	MAY 24 2024	ADDENDUM 04

PROJECT #: 123006
DRAWN BY: NAVA
CHECKED BY: RIGBY
ISSUED: 05.02.2024

STATE OF UTAH
STEPHEN M WILLIAMS
5/9/2024
LICENSED ARCHITECT

CONSTRUCTION DOCUMENTS

INTERIOR ELEVATIONS

A-433

© COPYRIGHT DESIGN WEST ARCHITECTS 2024

5/9/2024 10:34:59 AM


GENERAL NOTES

1. ACOUSTIC WALL PANEL DESIGN AND LAYOUT DETAILED ON A-595 BY TYPE. IE: "TYPE: T1B" AND "TYPE: F2A"

KEYNOTES


AD4

#	MARK	DESCRIPTION
	11.02	WALL MOUNTED DIGITAL DISPLAY - SEE DETAIL E1/A-591 FOR MOUNTING

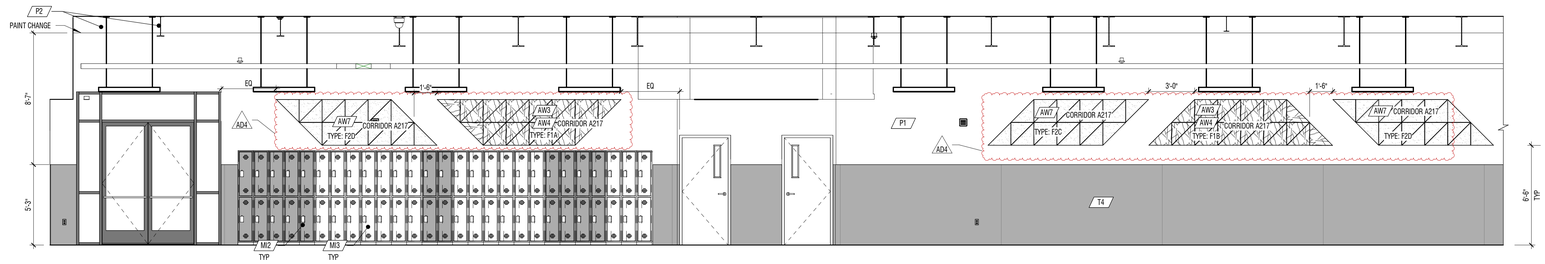


D2 INTERIOR ELEVATION

1/4" = 1'-0" CORRIDOR A117 AND A217

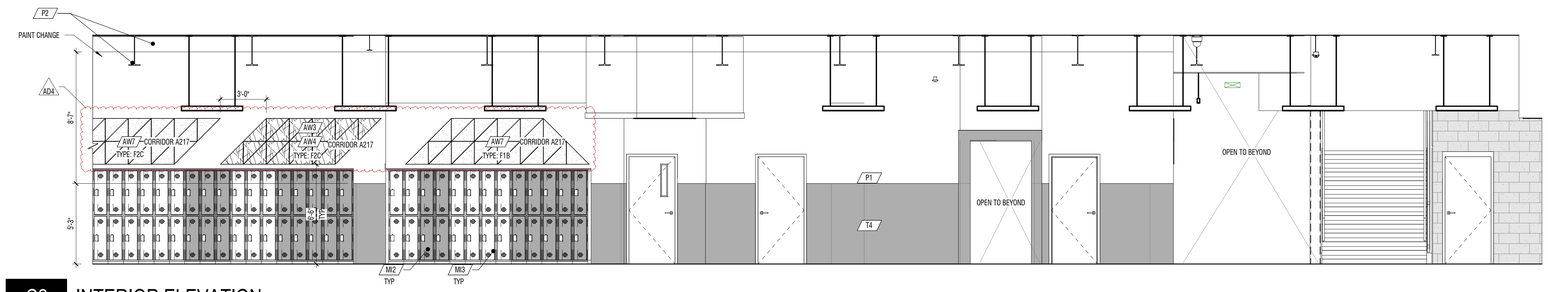


C2 INTERIOR ELEVATION

1/4" = 1'-0" CORRIDOR A117 AND A217

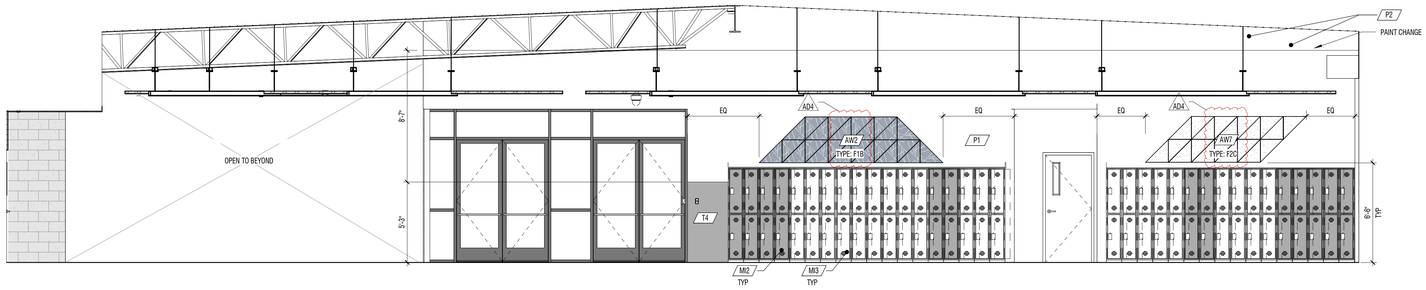

B2 INTERIOR ELEVATION

1/4" = 1'-0" CORRIDOR D107

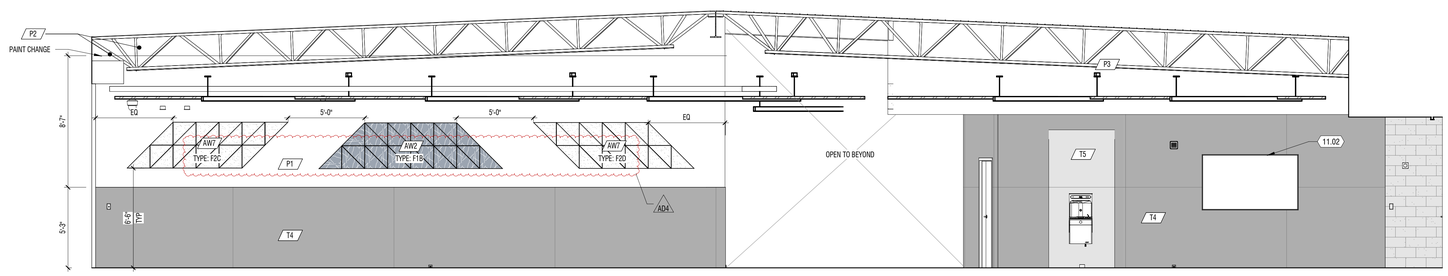

A2 INTERIOR ELEVATION

1/4" = 1'-0" CORRIDOR D107

design west | architects
255 SOUTH 300 WEST LOGAN, UT 84321
795 NORTH 400 WEST SALT LAKE CITY UT 84103

NIBLEY MIDDLE SCHOOL

3050 S 920 W NIBLEY, UTAH
CACHE COUNTY SCHOOL DISTRICT

MARK:	DATE:	DESCRIPTION:
A03	MAY 2024	ADDENDUM 03
A04	MAY 24 2024	ADDENDUM 04

PROJECT #: 123006
DRAWN BY: NAVA
CHECKED BY: RIGBY
ISSUED: 05.02.2024

STATE OF UTAH
STEPHEN M WILLIAMS
5/2/2024
LICENSED ARCHITECT

CONSTRUCTION DOCUMENTS

INTERIOR ELEVATIONS

A-434


© COPYRIGHT DESIGN WEST ARCHITECTS 2024

5/2/2024 10:34:17 AM

GENERAL NOTES


1. ACOUSTIC WALL PANEL DESIGN AND LAYOUT DETAILED ON A-595 BY TYPE. IE: "TYPE: T1B" AND "TYPE: F2A"

AD4

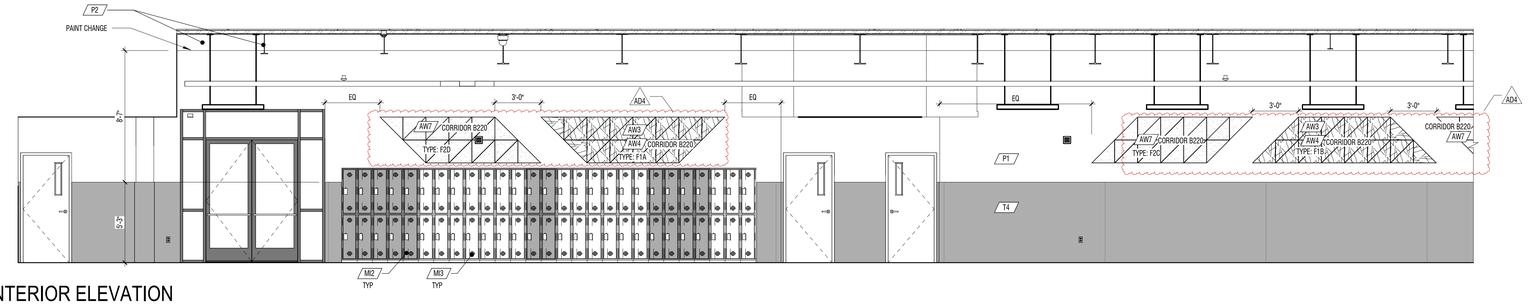


D2 INTERIOR ELEVATION

1/4" = 1'-0" CORRIDOR B120 AND B220

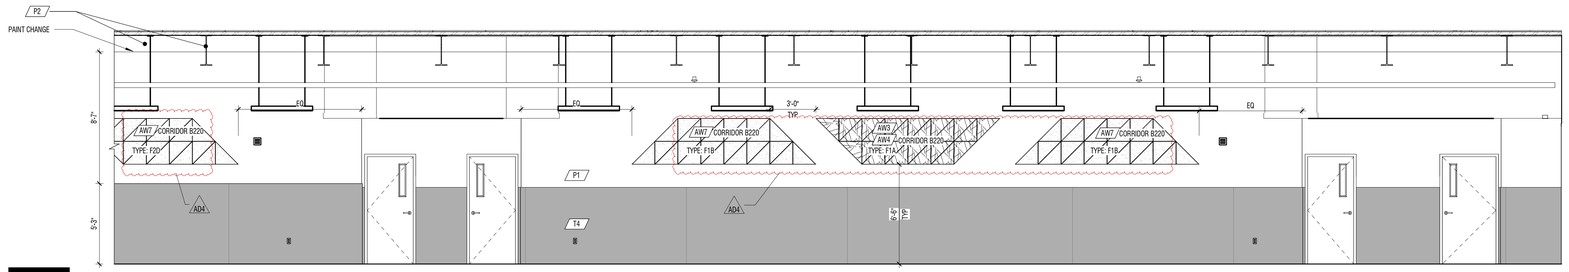


C2 INTERIOR ELEVATION

1/4" = 1'-0" CORRIDOR B120 AND B220

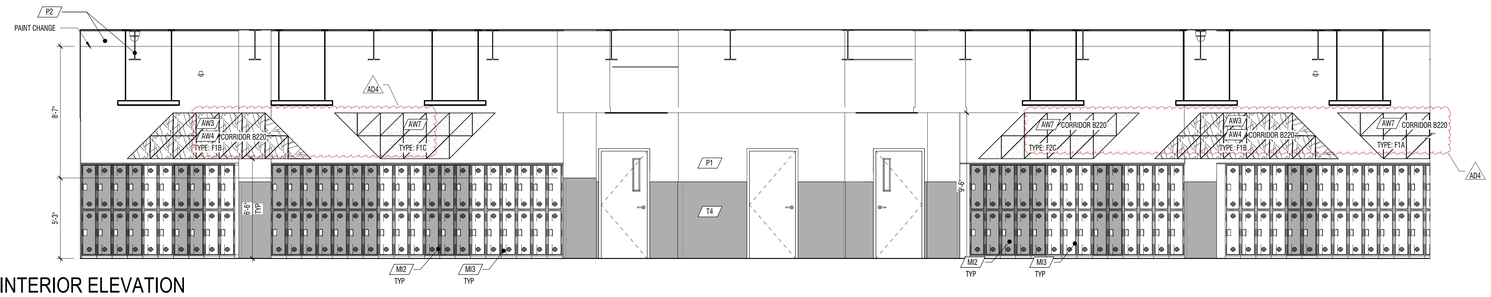

B2 INTERIOR ELEVATION

1/4" = 1'-0" CORRIDOR B120 AND B220

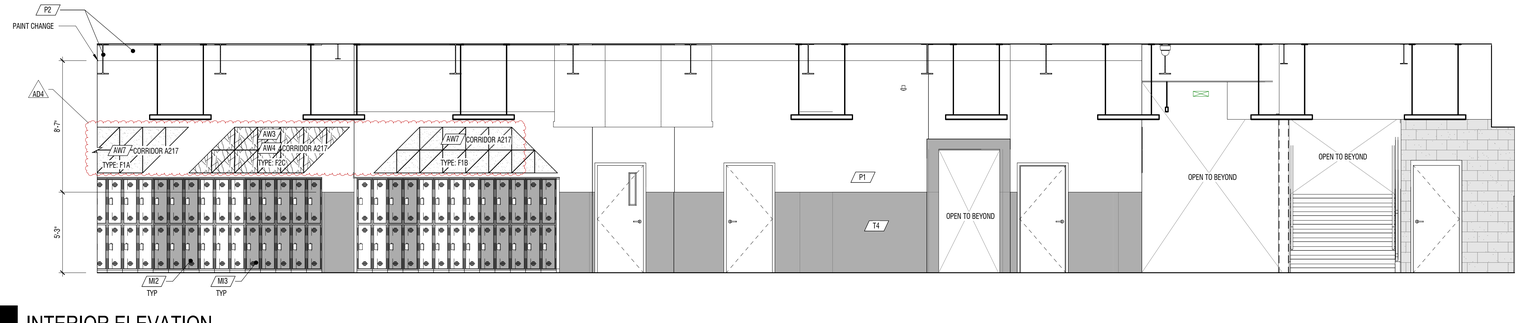

A2 INTERIOR ELEVATION

1/4" = 1'-0" CORRIDOR B120 AND B220

CONSTRUCTION DOCUMENTS

design west | architects
255 SOUTH 300 WEST LOGAN, UT 84321
795 NORTH 400 WEST SALT LAKE CITY UT 84103

NIBLEY MIDDLE SCHOOL

3050 S 920 W NIBLEY, UTAH

CACHE COUNTY SCHOOL DISTRICT

MARK:	DATE:	DESCRIPTION:
A04	MAY 24 2024	ADDENDUM 04

PROJECT #: 123006
DRAWN BY: NAVA
CHECKED BY: RIGBY
ISSUED: 05.02.2024

STATE OF UTAH
STEPHEN WILLIAMS
5/2/2024
DESIGNWEST.COM
LICENSED ARCHITECT

INTERIOR ELEVATIONS


A-435

© COPYRIGHT DESIGN WEST ARCHITECTS 2024

5/8/2024 9:34:54 AM


GENERAL NOTES

1. MATERIALS INDICATED ON PLAN WITH SYMBOL ⟨ # ⟩ SEE SHEETS A-202 FOR SCHEDULE.
2. WALL TYPES SHOWN AS ⟨ S6A ⟩ ARE SHOWN ON SHEET A-612. FOR OTHER WALLS SEE BUILDING AND WALL SECTIONS. FOR STANDARD STEEL STUD DETAILS SEE A-511

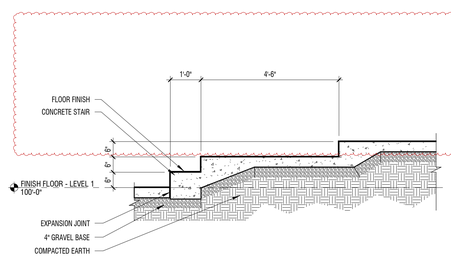


E1 SECTION

1/2" = 1'-0" FORUM C116

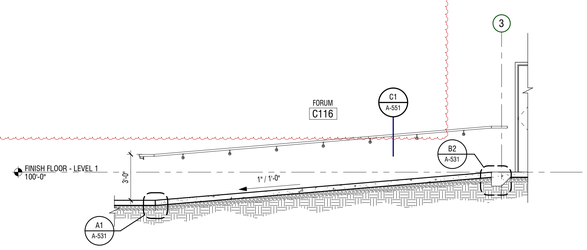


E3 SECTION

1/4" = 1'-0" FORUM C116

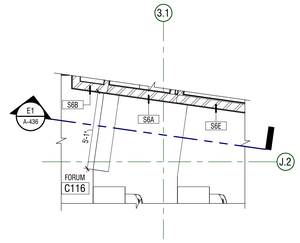


D1 ENLARGED PLAN

1/4" = 1'-0" FORUM C116

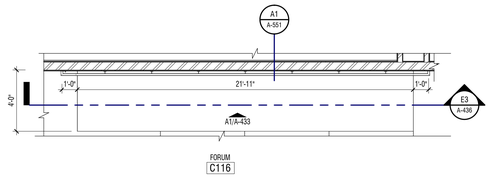


D3 ENLARGED PLAN

1/4" = 1'-0" AREA C - LEVEL 01

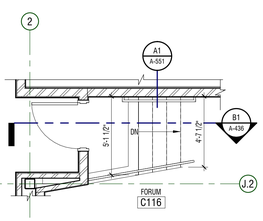


B1 SECTION

1/2" = 1'-0"

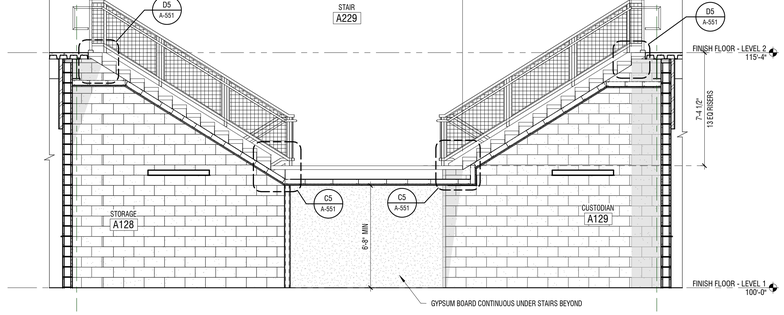

B3 SECTION

1/4" = 1'-0"

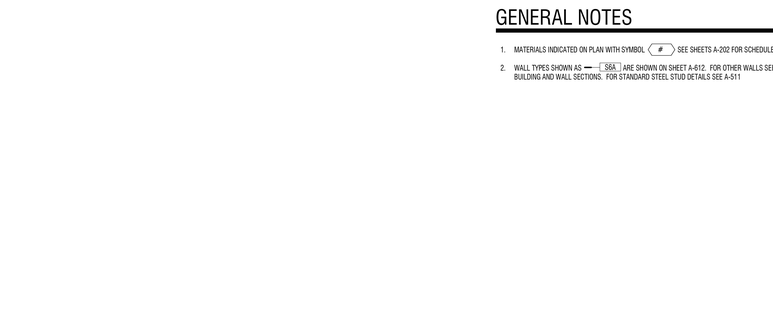


B5 SECTION

1/4" = 1'-0"

A1 ENLARGED PLAN


1/4" = 1'-0"

A1/A-433

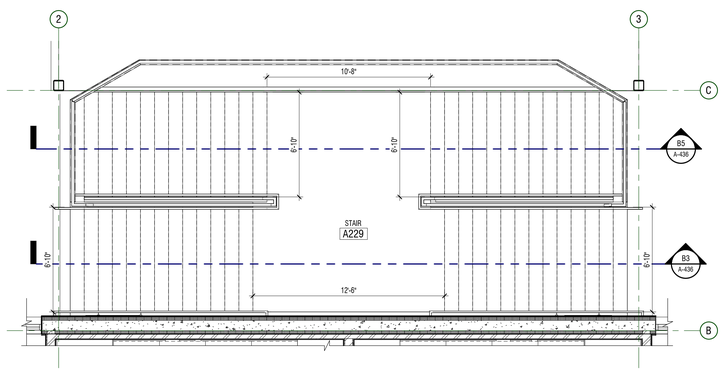

A3 ENLARGED PLAN

1/4" = 1'-0"

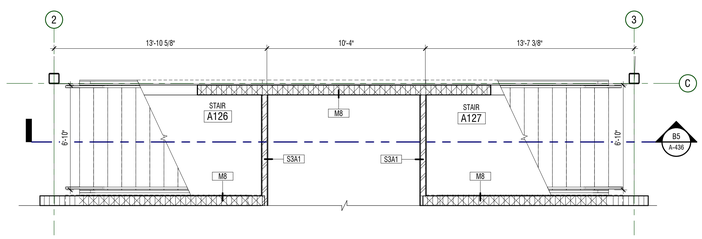

A5 ENLARGED PLAN

1/4" = 1'-0" AREA A - LEVEL 01

design west | architects
255 SOUTH 300 WEST
795 NORTH 400 WEST
LOGAN, UT 84321
SALT LAKE CITY UT 84103

NIBLEY MIDDLE SCHOOL

3050 S 920 W NIBLEY, UTAH
CACHE COUNTY SCHOOL DISTRICT

MARK:	DATE:	DESCRIPTION:
AD4	MAY 24 2024	ADDENDUM 04

PROJECT #: 123006
DRAWN BY: NIELSON
CHECKED BY: RIGBY
ISSUED: 05.02.2024

STATE OF UTAH
STEPHEN M WILLIAMS
5/24/2024
LICENSED ARCHITECT


CONSTRUCTION DOCUMENTS

ENLARGED VIEWS - STAIRS

A-436


© COPYRIGHT DESIGN WEST ARCHITECTS 2024

5/24/2024 10:34:34 AM

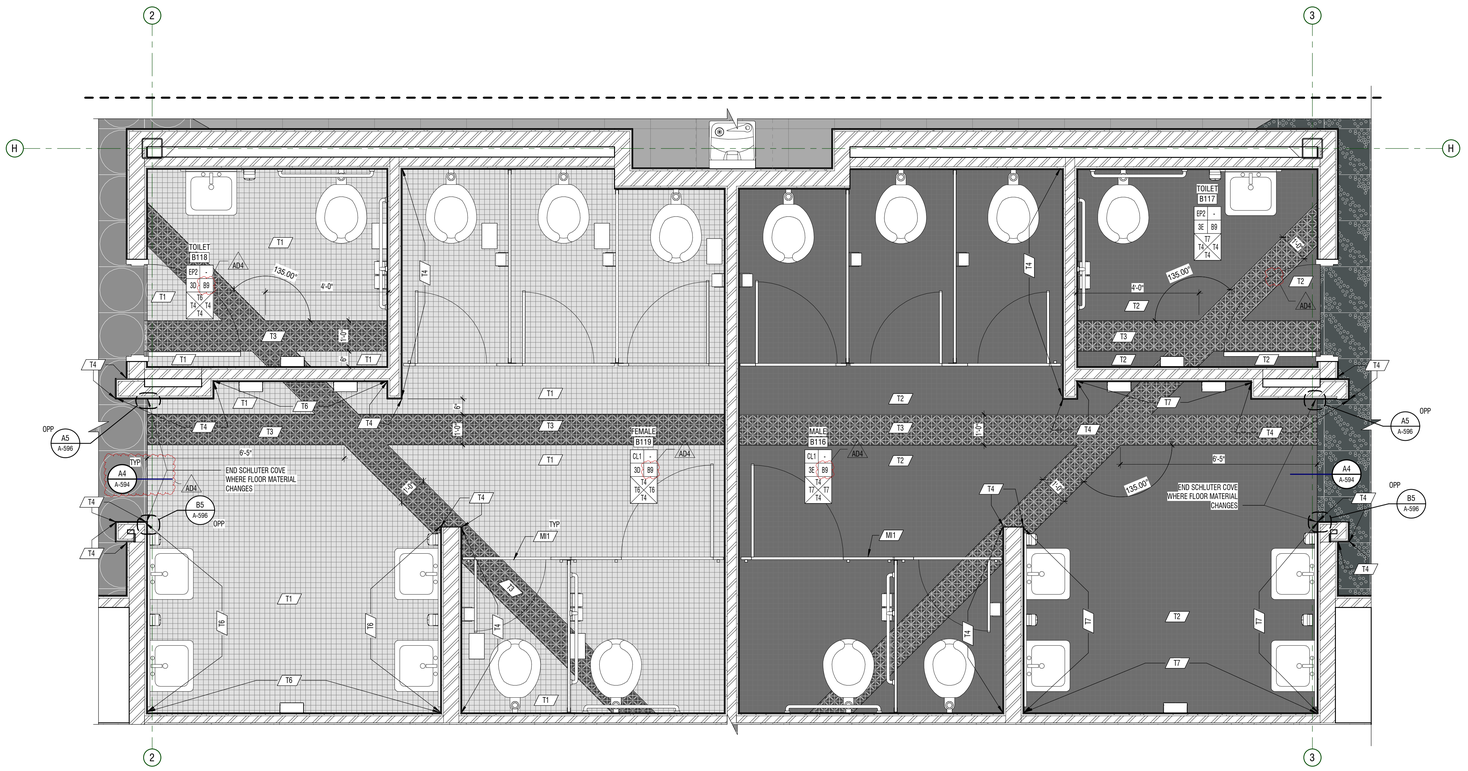

C2 ENLARGED FINISH PLAN

1/2" = 1'-0" AREA B - LEVEL 01

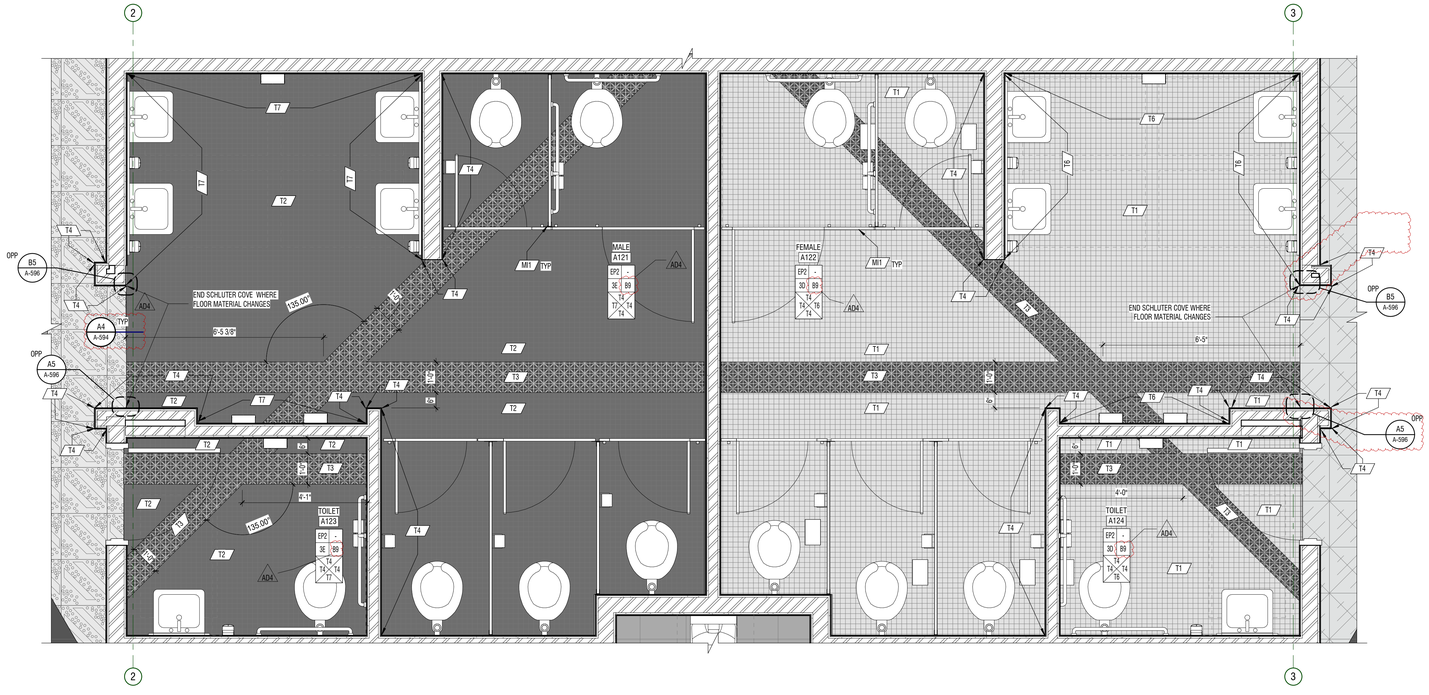

A2 ENLARGED FINISH PLAN

1/2" = 1'-0" AREA A - LEVEL 01

GENERAL NOTES

1. ROOM FINISH TAGS FOR EACH ROOM REPRESENT TYPICAL FINISHES. SPECIFIC WALLS IN SELECTED AREAS MAY HAVE MULTIPLE FINISHES WHICH WILL BE INDICATED IN INTERIOR ELEVATIONS.
2. SEE INTERIOR ELEVATIONS FOR ADDITIONAL FINISH INFORMATION
3. SEE REFLECTED CEILING PLANS FOR ADDITIONAL FINISH INFORMATION
4. FOR FINISH LEGEND SEE A-691,692
5. FLOOR MATERIAL TRANSITIONS WILL OCCUR BELOW DOORS. U.N.O. SEE TYPICAL TRANSITION DETAILS ON SHEET A-594
6. POLISHED OR SEALED CONCRETE DOES EXTEND UNDER CASEWORK OR MILLWORK
7. FLOOR COVERING DOES NOT EXTEND UNDER MILLWORK OR CASEWORK, U.N.O.
8. FIELD VERIFY ALL DIMENSIONS PRIOR TO FABRICATION OF CASEWORK AND FINISH ASSEMBLIES
9. TILED WALLS TO BE FULL HEIGHT OF WALL, U.N.O.
10. FOR SIGN SCHEDULE SEE A-681
11. FOR TYPICAL FINISH INSTALL DETAILS NOT NOTED ON FINISH PLANS PLEASE SEE A-594

KEYNOTES

#	MARK	DESCRIPTION

LEGEND

CEILING / MILLWORK
FLOOR / BASE
WALL / WALL
WALL / WALL — ROOM FINISH TAG

C1 — FINISH TAG - INDICATES SPECIFIC APPLIED FINISH

C1 — INDICATES FINISH IS APPLIED TO AREA BETWEEN ARROWS

C1 — INDICATES FINISH IS APPLIED TO FACE OF SURFACE(S)

RS — INDICATES A MANUAL ROLLER SHADE.

RS — INDICATES A MOTORIZED ROLLER SHADE.

INDICATES SIGNAGE LOCATION

CG — INDICATES CORNER GUARD

FLOORING LEGEND

RF1 RF2 RF3 RF4 RF5 RF6 RF7 RF8
RF9 RF10 RF11 RF12 RF13 RF14 RF15 RF16 RF17
RF18 RF19 C1 C2 C3 C4 C5 C6

design west | architects
255 SOUTH 300 WEST
SALT LAKE CITY UT 84103
79S NORTH 400 WEST
LOGAN, UT 84321

NIBLEY MIDDLE SCHOOL

3050 S 920 W NIBLEY, UTAH
CACHE COUNTY SCHOOL DISTRICT

MARK:	DATE:	DESCRIPTION:
ADM	MAY 24 2024	ADDENDUM 04

CONSTRUCTION DOCUMENTS

PROJECT #: 123006
DRAWN BY: NIELSON
CHECKED BY: RIGBY
ISSUED: 05.02.2024

STATE OF UTAH
STEPHEN M WILLIAMS
5/24/2024
LICENSED ARCHITECT

ENLARGED VIEWS
A-440

© COPYRIGHT DESIGN WEST ARCHITECTS 2024

5/24/2024 10:54:11 AM

FLOORING LEGEND

RF1 RF2 RF3 RF4 RF5 RF6 RF7 RF8 RF9 RF10 RF11 RF12 RF13 RF14 RF15 RF17 RF18 RF19 C1 C2 C3 C4 C5 C6

LEGEND

CEILING / FLOOR / WALL / WALL — MILLWORK / BASE / WALL / WALL — ROOM FINISH TAG

C1 — FINISH TAG - INDICATES SPECIFIC APPLIED FINISH

C1 — INDICATES FINISH IS APPLIED TO AREA BETWEEN ARROWS

C1 — INDICATES FINISH IS APPLIED TO FACE OF SURFACE(S)

RS — INDICATES A MANUAL ROLLER SHADE.


RS — INDICATES A MOTORIZED ROLLER SHADE.

INDICATES SIGNAGE LOCATION

CG — INDICATES CORNER GUARD


GENERAL NOTES

1. ROOM FINISH TAGS FOR EACH ROOM REPRESENT TYPICAL FINISHES. SPECIFIC WALLS IN SELECTED AREAS MAY HAVE MULTIPLE FINISHES WHICH WILL BE INDICATED IN INTERIOR ELEVATIONS.
2. SEE INTERIOR ELEVATIONS FOR ADDITIONAL FINISH INFORMATION
3. SEE REFLECTED CEILING PLANS FOR ADDITIONAL FINISH INFORMATION
4. FOR FINISH LEGEND SEE A-691,692
5. FLOOR MATERIAL TRANSITIONS WILL OCCUR BELOW DOORS. U.N.O. SEE TYPICAL TRANSITION DETAILS ON SHEET A-594
6. POLISHED OR SEALED CONCRETE DOES EXTEND UNDER CASEWORK OR MILLWORK
7. FLOOR COVERING DOES NOT EXTEND UNDER MILLWORK OR CASEWORK, U.N.O.
8. FIELD VERIFY ALL DIMENSIONS PRIOR TO FABRICATION OF CASEWORK AND FINISH ASSEMBLIES
9. TILED WALLS TO BE FULL HEIGHT OF WALL, U.N.O.
10. FOR SIGN SCHEDULE SEE A-681
11. FOR TYPICAL FINISH INSTALL DETAILS NOT NOTED ON FINISH PLANS PLEASE SEE A-594

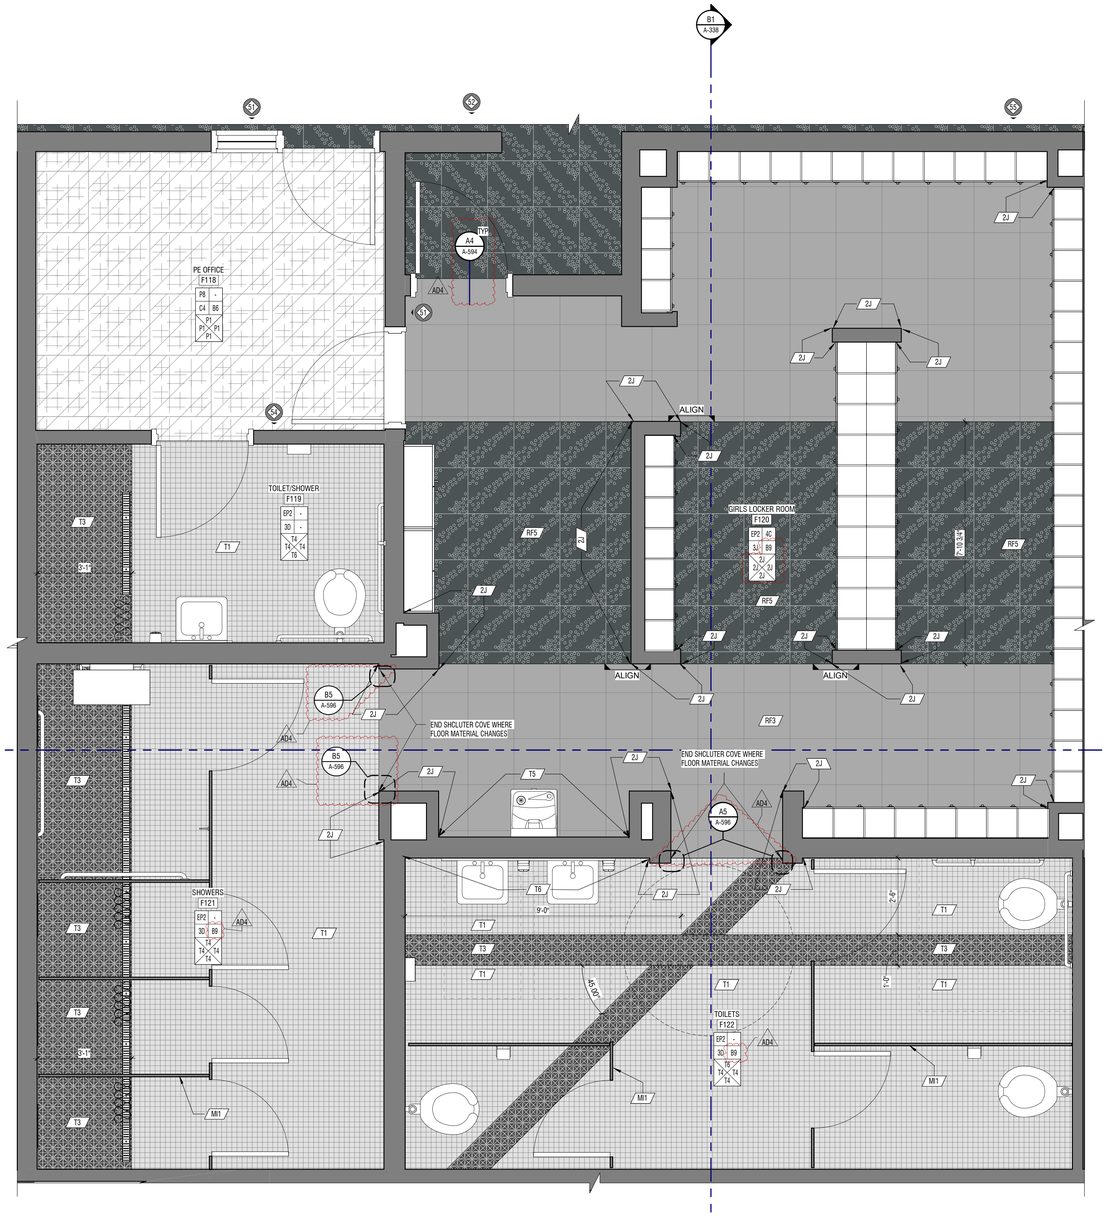

A1 ENLARGED FINISH PLAN

1/2" = 1'-0" — AREA F - LEVEL 01 - LOCKER ROOMS - GIRLS

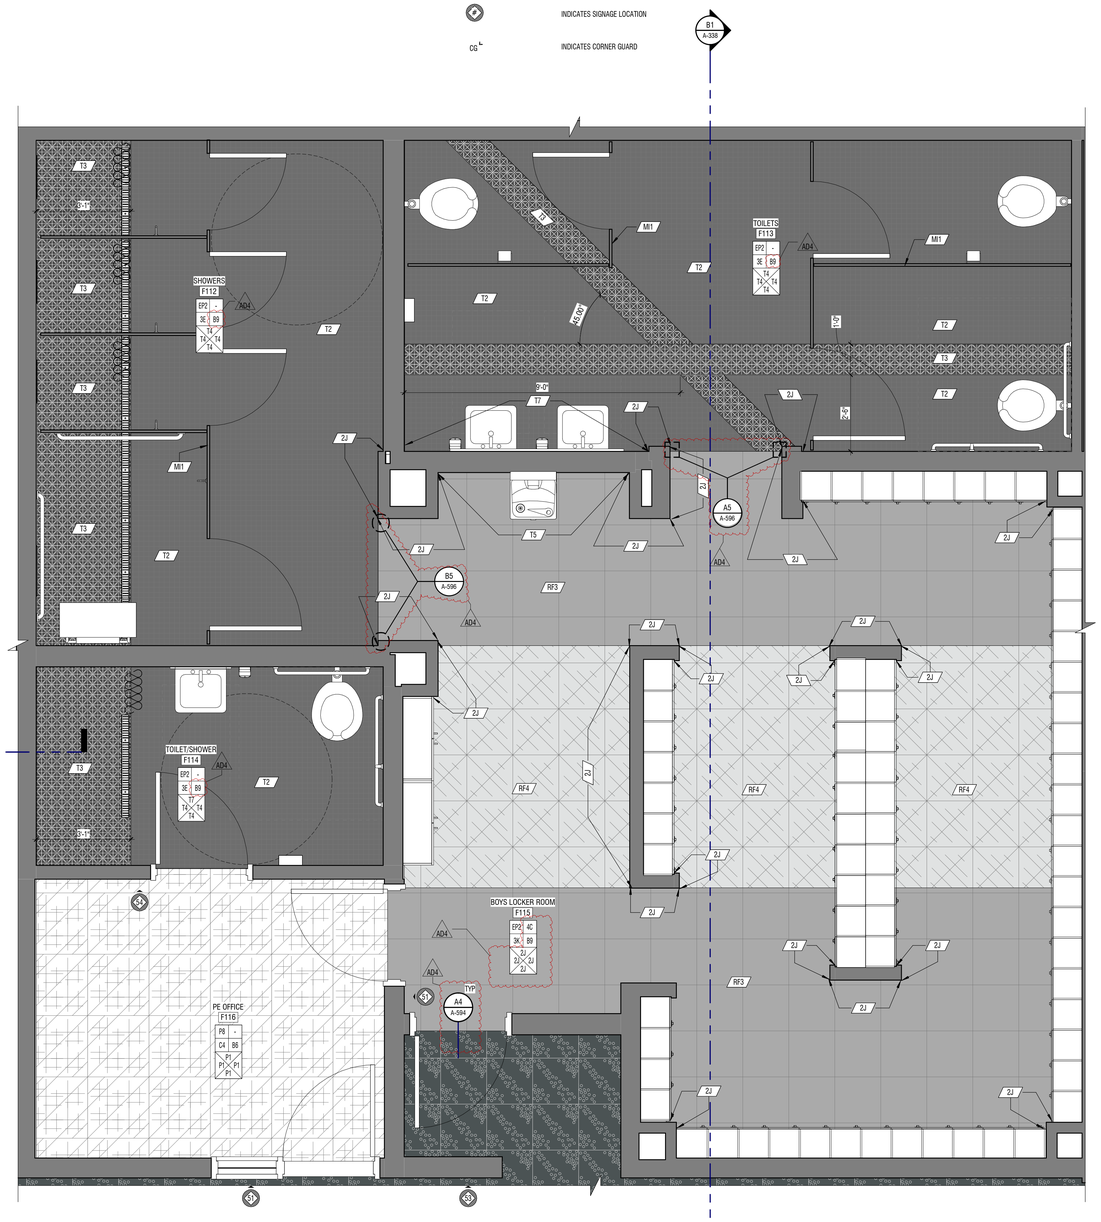

A4 ENLARGED FINISH PLAN

1/2" = 1'-0" — AREA F - LEVEL 01 - LOCKER ROOMS - BOYS

CONSTRUCTION DOCUMENTS

design west | architects
255 SOUTH 300 WEST LOGAN, UT 84321
795 NORTH 400 WEST SALT LAKE CITY UT 84103

NIBLEY MIDDLE SCHOOL

3050 S 920 W NIBLEY, UTAH
CACHE COUNTY SCHOOL DISTRICT

MARK:	DATE:	DESCRIPTION:
A04	MAY 24 2024	ADDENDUM 04

PROJECT #: 123006
DRAWN BY: NIELSON
CHECKED BY: RIGBY
ISSUED: 05.02.2024


STATE OF UTAH — STEPHEN W WILLIAMS — 5/2/2024 — LICENSED ARCHITECT

ENLARGED VIEWS

A-441


© COPYRIGHT DESIGN WEST ARCHITECTS 2024

5/6/2024 10:04:46 AM

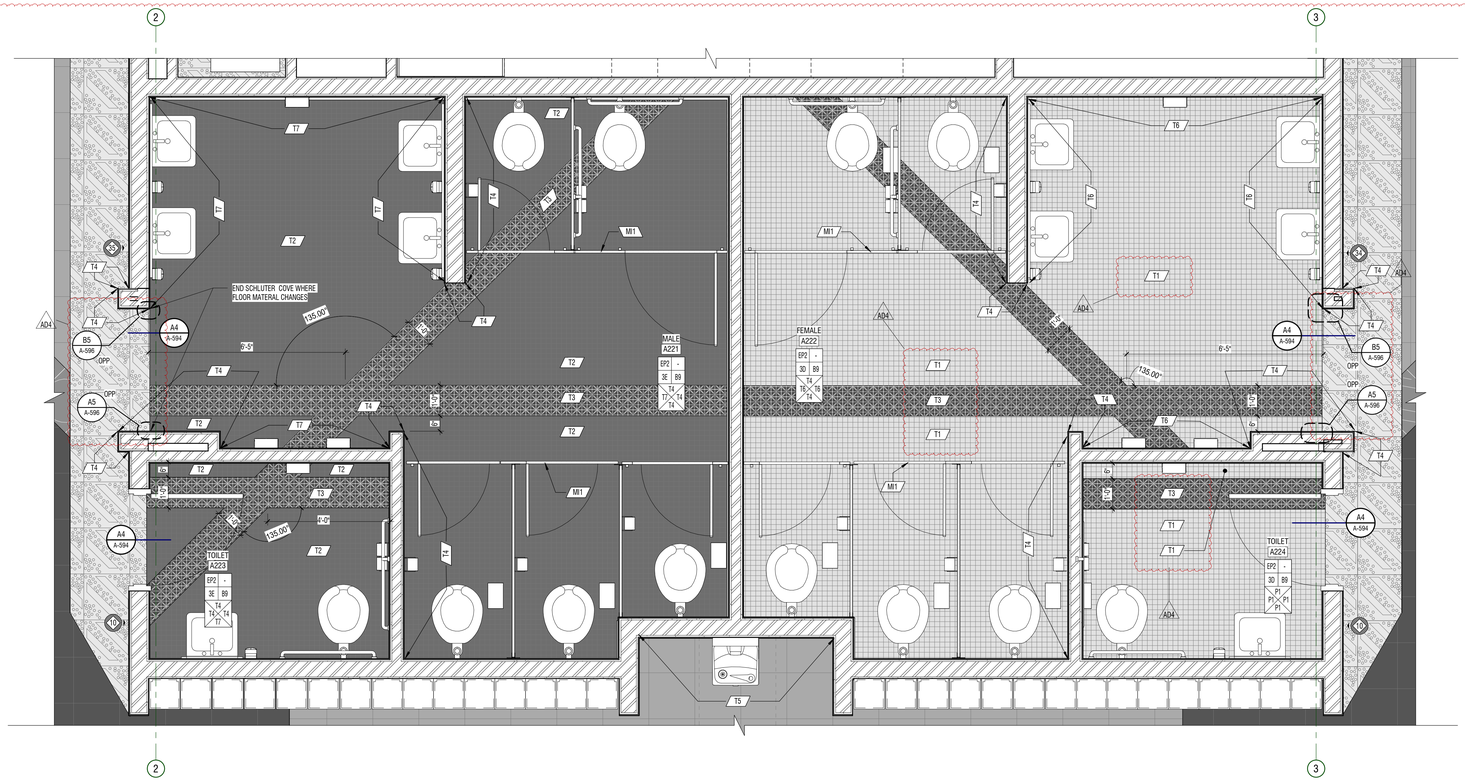

C3 ENLARGED FINISH PLAN

1/2" = 1'-0" AREA A - LEVEL 02 - RESTROOMS

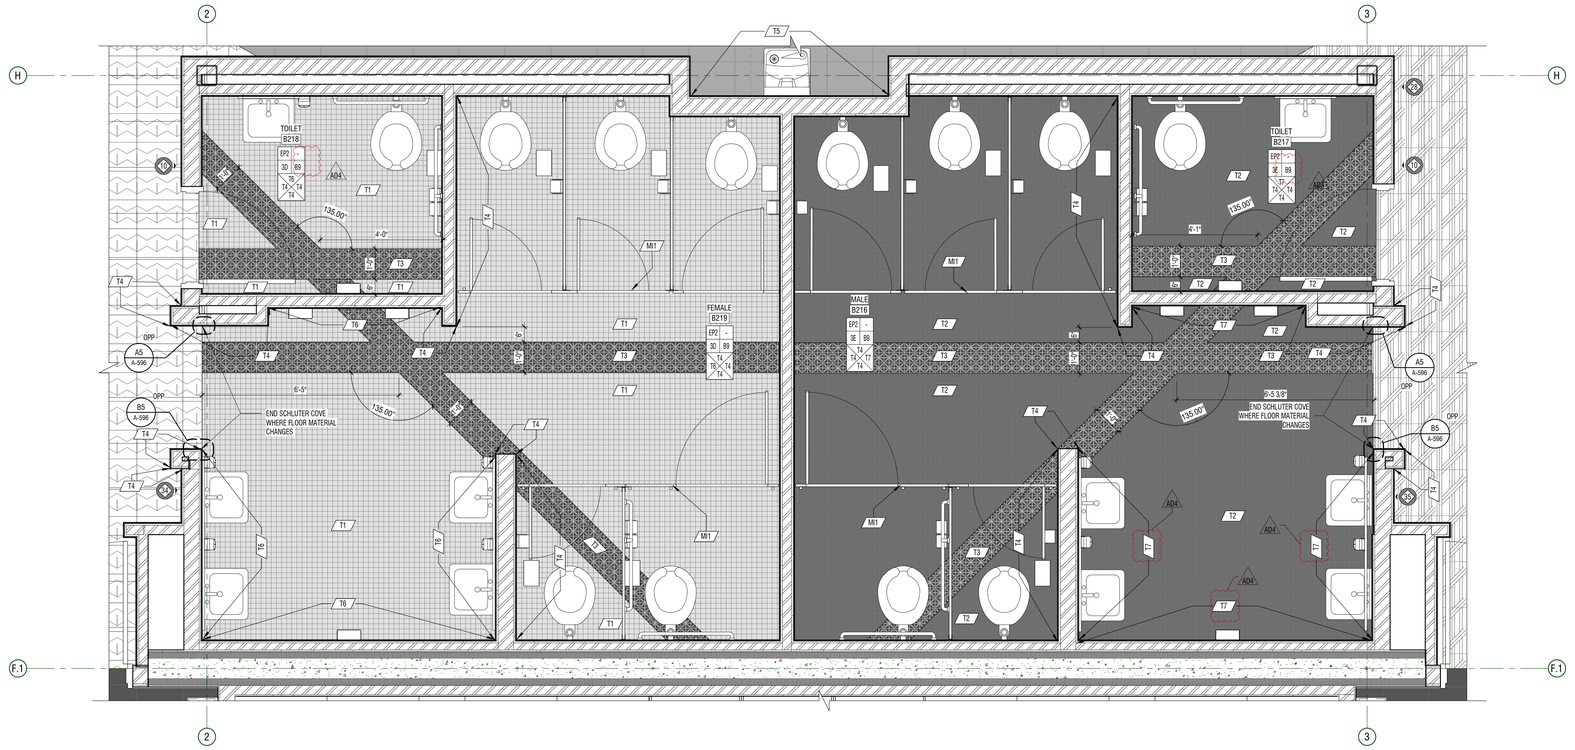

A3 ENLARGED FINISH PLAN

1/2" = 1'-0" AREA B - LEVEL 02 - RESTROOMS

GENERAL NOTES

1. ROOM FINISH TAGS FOR EACH ROOM REPRESENT TYPICAL FINISHES. SPECIFIC WALLS IN SELECTED AREAS MAY HAVE MULTIPLE FINISHES WHICH WILL BE INDICATED IN INTERIOR ELEVATIONS.
2. SEE INTERIOR ELEVATIONS FOR ADDITIONAL FINISH INFORMATION
3. SEE REFLECTED CEILING PLANS FOR ADDITIONAL FINISH INFORMATION
4. FOR FINISH LEGEND SEE A-691,692
5. FLOOR MATERIAL TRANSITIONS WILL OCCUR BELOW DOORS. U.N.O. SEE TYPICAL TRANSITION DETAILS ON SHEET A-594
6. POLISHED OR SEALED CONCRETE DOES EXTEND UNDER CASEWORK OR MILLWORK
7. FLOOR COVERING DOES NOT EXTEND UNDER MILLWORK OR CASEWORK, U.N.O.
8. FIELD VERIFY ALL DIMENSIONS PRIOR TO FABRICATION OF CASEWORK AND FINISH ASSEMBLIES
9. TILED WALLS TO BE FULL HEIGHT OF WALL, U.N.O.
10. FOR SIGN SCHEDULE SEE A-681
11. FOR TYPICAL FINISH INSTALL DETAILS NOT NOTED ON FINISH PLANS PLEASE SEE A-594

KEYNOTES

#	MARK	DESCRIPTION

LEGEND

CEILING / FLOOR / WALL / WALL — MILLWORK / BASE / WALL / WALL — ROOM FINISH TAG

C1 — FINISH TAG - INDICATES SPECIFIC APPLIED FINISH

C1 — INDICATES FINISH IS APPLIED TO AREA BETWEEN ARROWS

C1 — INDICATES FINISH IS APPLIED TO FACE OF SURFACE(S)

RS — INDICATES A MANUAL ROLLER SHADE.

RS — INDICATES A MOTORIZED ROLLER SHADE.

INDICATES SIGNAGE LOCATION

CG — INDICATES CORNER GUARD

FLOORING LEGEND

RF1 RF2 RF3 RF4 RF5 RF6 RF7 RF8 RF9 RF10 RF11 RF12 RF13 RF14 RF15 RF17 RF18 RF19 C1 C2 C3 C4 C5 C6

design west | architects
255 SOUTH 200 WEST LOGAN, UT 84321
795 NORTH 400 WEST SALT LAKE CITY UT 84103

NIBLEY MIDDLE SCHOOL
3050 S 920 W NIBLEY, UTAH
CACHE COUNTY SCHOOL DISTRICT

CONSTRUCTION DOCUMENTS

MARK:	DATE:	DESCRIPTION:
AD4	MAY 24 2024	ADDENDUM 04


PROJECT #: 123006
DRAWN BY: NIELSON
CHECKED BY: RIGBY
ISSUED: 05.02.2024

STATE OF UTAH — STEPHEN M WILLIAMS — LICENSED ARCHITECT

ENLARGED VIEWS
A-442

© COPYRIGHT DESIGN WEST ARCHITECTS 2024

5/24/2024 10:34:5 AM

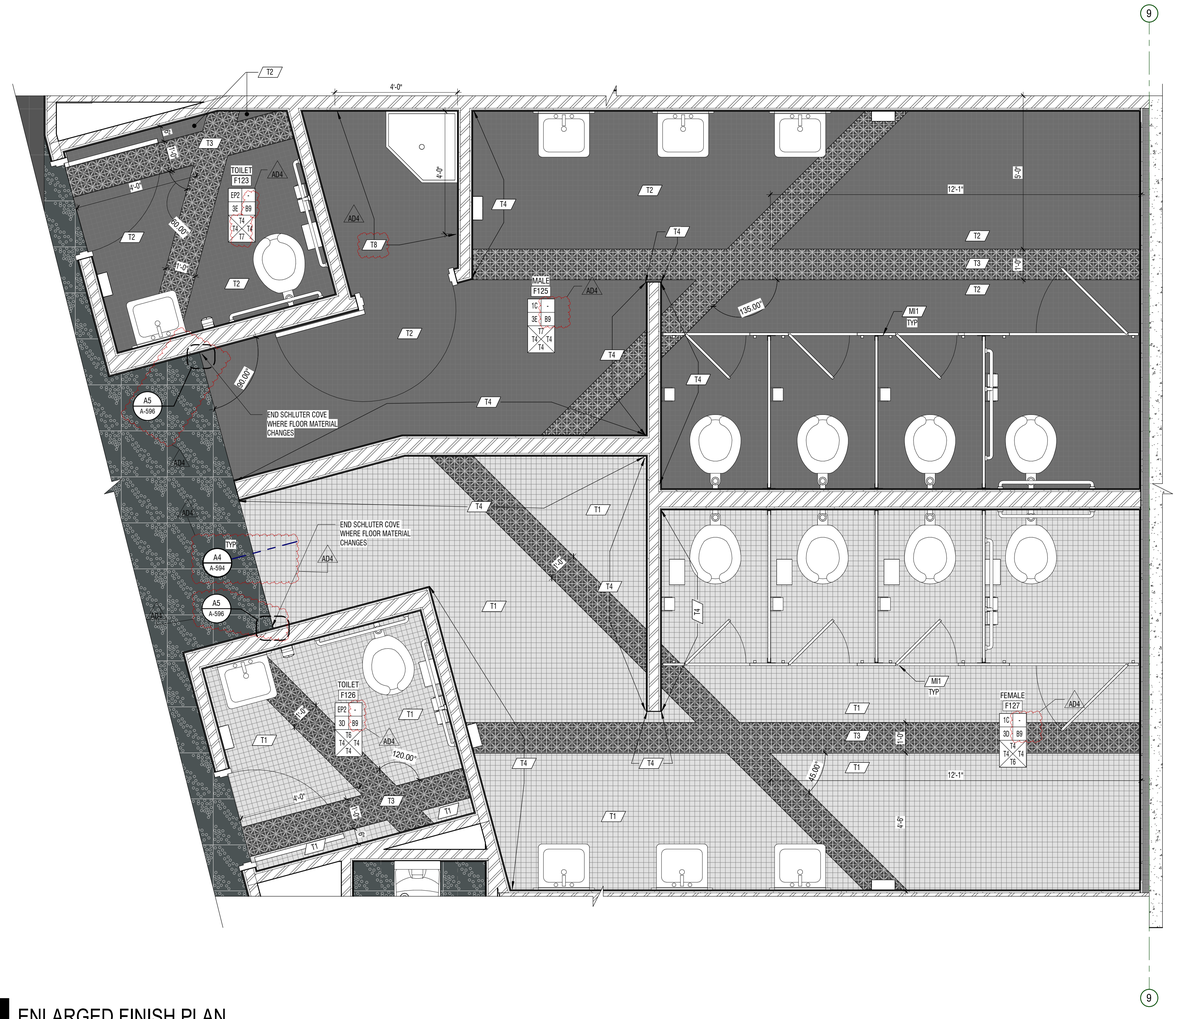

A2 ENLARGED FINISH PLAN

1/2" = 1'-0" AREA F - RESROOMS

GENERAL NOTES

1. ROOM FINISH TAGS FOR EACH ROOM REPRESENT TYPICAL FINISHES. SPECIFIC WALLS IN SELECTED AREAS MAY HAVE MULTIPLE FINISHES WHICH WILL BE INDICATED IN INTERIOR ELEVATIONS.
2. SEE INTERIOR ELEVATIONS FOR ADDITIONAL FINISH INFORMATION
3. SEE REFLECTED CEILING PLANS FOR ADDITIONAL FINISH INFORMATION
4. FOR FINISH LEGEND SEE A-691,692
5. FLOOR MATERIAL TRANSITIONS WILL OCCUR BELOW DOORS. U.N.O. SEE TYPICAL TRANSITION DETAILS ON SHEET A-594
6. POLISHED OR SEALED CONCRETE DOES EXTEND UNDER CASEWORK OR MILLWORK
7. FLOOR COVERING DOES NOT EXTEND UNDER MILLWORK OR CASEWORK, U.N.O.
8. FIELD VERIFY ALL DIMENSIONS PRIOR TO FABRICATION OF CASEWORK AND FINISH ASSEMBLIES
9. TILED WALLS TO BE FULL HEIGHT OF WALL, U.N.O.
10. FOR SIGN SCHEDULE SEE A-681
11. FOR TYPICAL FINISH INSTALL DETAILS NOT NOTED ON FINISH PLANS PLEASE SEE A-594

KEYNOTES

#	MARK	DESCRIPTION

LEGEND

CEILING / FLOOR / WALL / WALL — MILLWORK / BASE / WALL / WALL — ROOM FINISH TAG

C1 — FINISH TAG - INDICATES SPECIFIC APPLIED FINISH

C1 — INDICATES FINISH IS APPLIED TO AREA BETWEEN ARROWS

C1 — INDICATES FINISH IS APPLIED TO FACE OF SURFACE(S)

RS — INDICATES A MANUAL ROLLER SHADE.

RS — INDICATES A MOTORIZED ROLLER SHADE.

INDICATES SIGNAGE LOCATION

CG — INDICATES CORNER GUARD

FLOORING LEGEND

RF1		RF9		RF18	
RF2		RF10		RF19	
RF3		RF11		C1	
RF4		RF12		C2	
RF5		RF13		C3	
RF6		RF14		C4	
RF7		RF15		C5	
RF8		RF17		C6	

design west | architects
255 SOUTH 300 WEST
LOGAN, UT 84321
795 NORTH 400 WEST
SALT LAKE CITY UT 84103

NIBLEY MIDDLE SCHOOL
3050 S 920 W NIBLEY, UTAH
CACHE COUNTY SCHOOL DISTRICT

MARK:	DATE:	DESCRIPTION:
AD4	MAY 24 2024	ADDENDUM 04

CONSTRUCTION DOCUMENTS


PROJECT #: 123006
DRAWN BY: NIELSON
CHECKED BY: RIGBY
ISSUED: 05.02.2024

STATE OF UTAH
STEPHEN M WILLIAMS
LICENSED ARCHITECT

ENLARGED VIEWS
A-443


© COPYRIGHT DESIGN WEST ARCHITECTS 2024

5/4/2024 10:34:57 AM

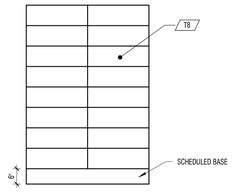


E1 TYPICAL TILE PATTERN

1/2" = 1'-0" KITCHEN

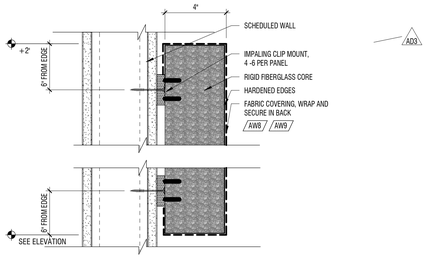


E3 FABRIC ACOUSTIC PANEL

3" = 1'-0"

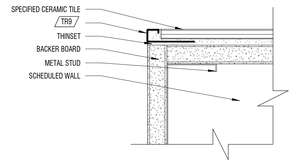


E4 OUTSIDE CORNER DETAIL

6" = 1'-0"

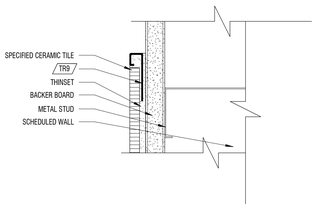


E6 OUTSIDE CORNER DETAIL

6" = 1'-0"

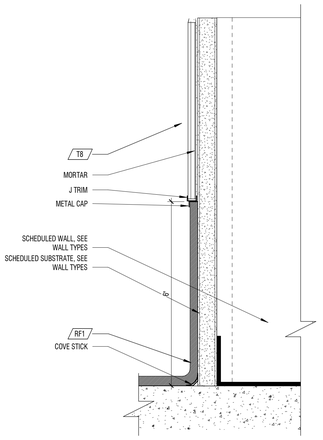


C1 RESILIENT TO TILE BASE DETAIL

6" = 1'-0"

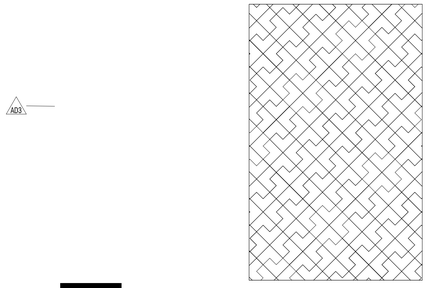


D3 TYPICAL TILE PATTERN

1/2" = 1'-0"

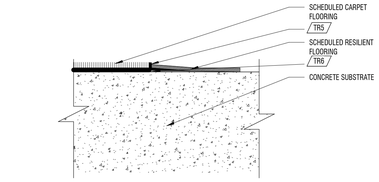


4D FLOOR FINISH TRANSITION

6" = 1'-0" RESILIENT TO WALK OFF CARPET

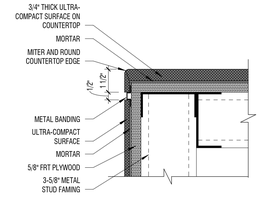


D6 DETAIL

3" = 1'-0" BENCH SEAT END WALL COUNTERTOP

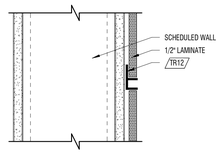


C3 REVEAL DETAIL

3" = 1'-0"

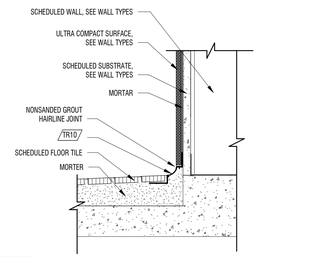


C4 TYPICAL UCS BASE DETAIL

3" = 1'-0"

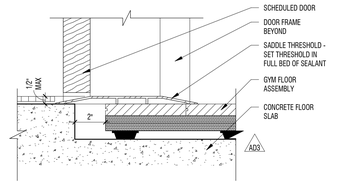


C6 TRESHOLD DETAIL

3" = 1'-0" @ GYM OPENING

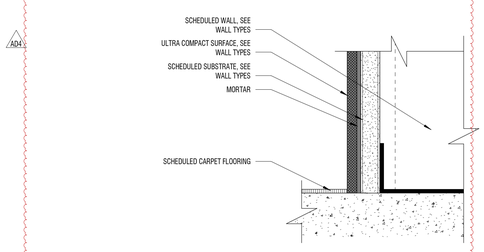


B1 TYPICAL UCS BASE DETAIL

6" = 1'-0" DEKTON @ CARPET FLOORING

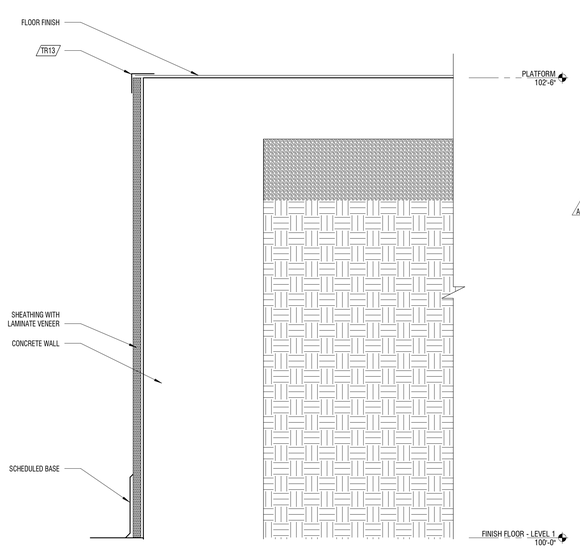


A3 FINISH DETAIL

3" = 1'-0"

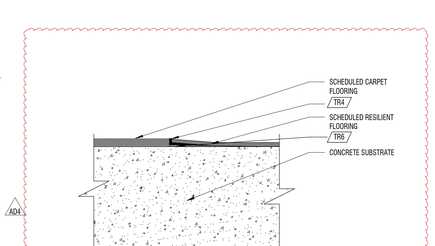


B4 FLOOR FINISH TRANSITION

6" = 1'-0" RESILIENT W/ RAMP TO RESILIENT

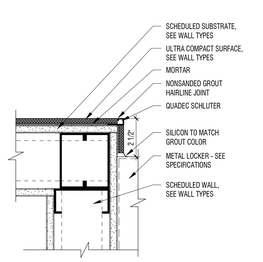


B6 TYP UCS CORNER @ LOCKER

3" = 1'-0"

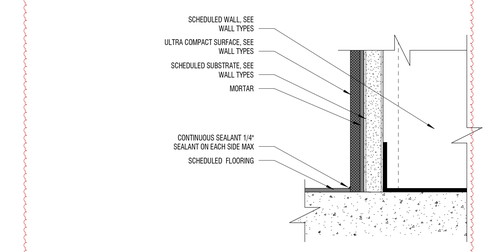


A1 TYPICAL UCS BASE DETAIL

6" = 1'-0" DEKTON @ RESILIANT FLOORING

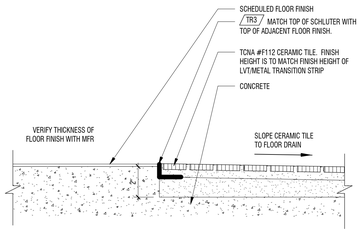

A4 LVT TO CERAMIC TILE

3" = 1'-0"

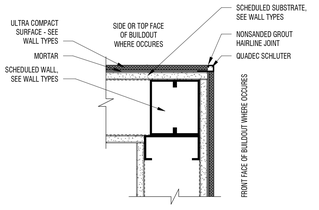

A6 TYP UCS OUTSIDE CORNER

3" = 1'-0"

design west | architects
255 SOUTH 300 WEST LOGAN, UT 84321
795 NORTH 400 WEST SALT LAKE CITY UT 84103

NIBLEY MIDDLE SCHOOL

3050 S 920 W NIBLEY, UTAH
CACHE COUNTY SCHOOL DISTRICT

CONSTRUCTION DOCUMENTS

MARK:	DATE:	DESCRIPTION:
A03	MAY 2024	ADDENDUM 03
A04	MAY 24 2024	ADDENDUM 04

PROJECT #: 123006
DRAWN BY: NAVA
CHECKED BY: RIGBY
ISSUED: 05.02.2024

STATE OF UTAH
STEPHEN M WILLIAMS
5/9/2024
LICENSED ARCHITECT

DETAILS - INTERIOR

A-594


© COPYRIGHT DESIGN WEST ARCHITECTS 2024

5/9/2024 10:30:03 AM


GENERAL NOTES

1. EACH "TYPE" OF WALL PANEL IS A DIFFERENT CONFIGURATION OF INDIVIDUAL WALL PANELS. USE THE TYPE MARK IN CONJUNCTION WITH FINISH TAGS FOUND ON THE INTERIOR ELEVATIONS TO DETERMINE WHICH CONFIGURATION AND MATERIAL TYPE IS USED IN EACH INSTANCE.

TYPE: F3A

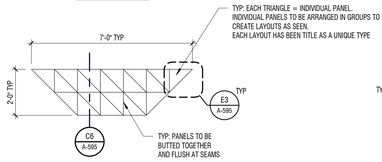


TYPE: F3B

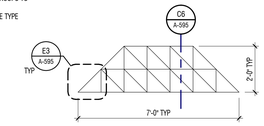

E1 FELT PANELS - TYPE KEY (TYPES F3)


1/4" = 1'-0" PANEL LAYOUT TYPES

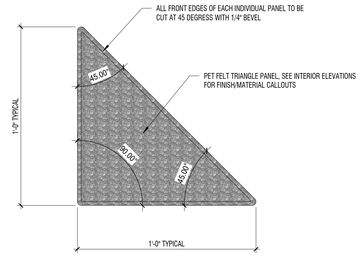


E3 FELT PANELS - INDIVIDUAL TRIANGLE

3" = 1'-0" FRONT OF PANEL (FELT TYPE F3)


TYPE: F1A

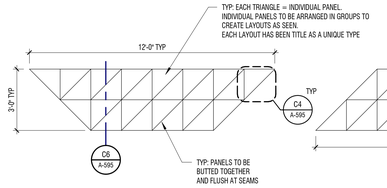


TYPE: F1B

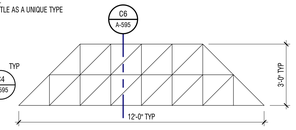


TYPE: F1C

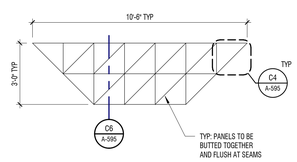


TYPE: F2A

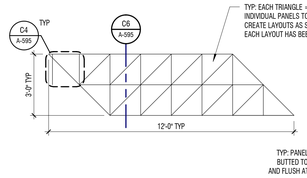


TYPE: F2B

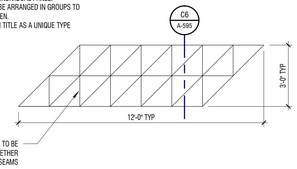

TYPE: F2C

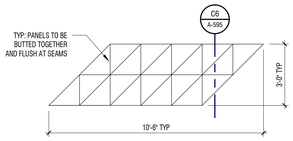


TYPE: F2D

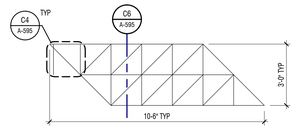


C1 FELT PANELS - TYPE KEY (TYPES F1 & F2)

1/4" = 1'-0" PANEL LAYOUT TYPES

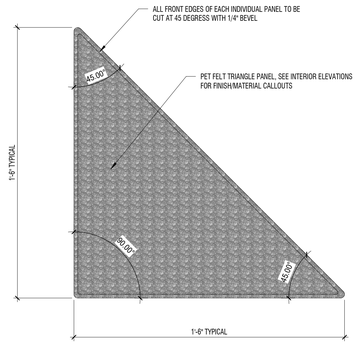

C4 FELT PANELS - INDIVIDUAL TRIANGLE


3" = 1'-0" FRONT OF PANEL (FELT TYPES F1 AND F2)

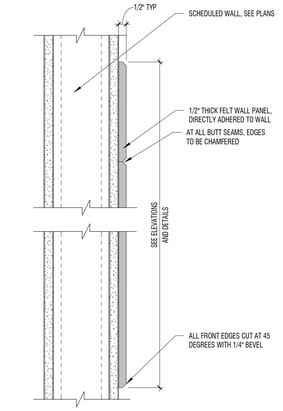


C6 FELT PANELS

3" = 1'-0" SECTION (ALL FELT TYPES)


TYPE: T1A

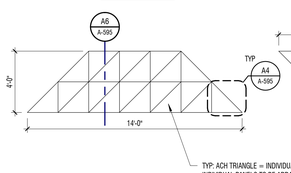


TYPE: T1B

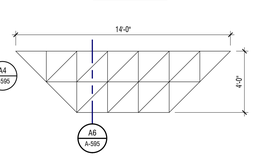


TYPE: T1C

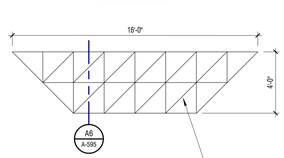


TYPE: T1D

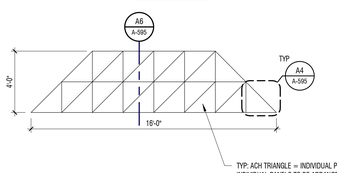


TYPE: T2A

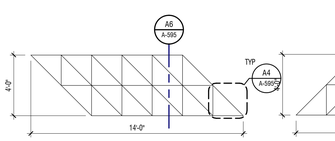


TYPE: T2B

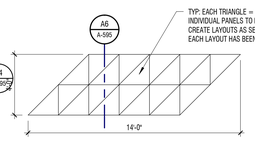


TYPE: T2C

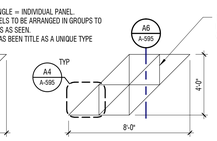


TYPE: T2D

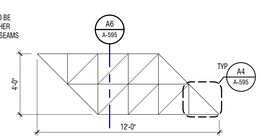


TYPE: T2E

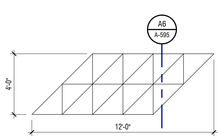

TYPE: T2F

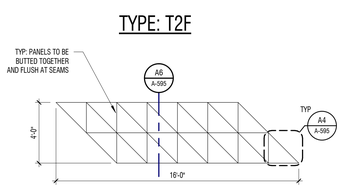


TYPE: T2G

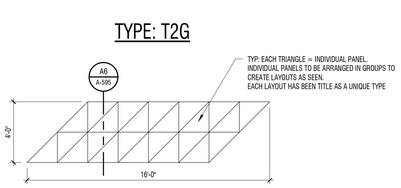


A1 TECTUM PANELS - TYPE KEY

1/4" = 1'-0" PANEL LAYOUT TYPES

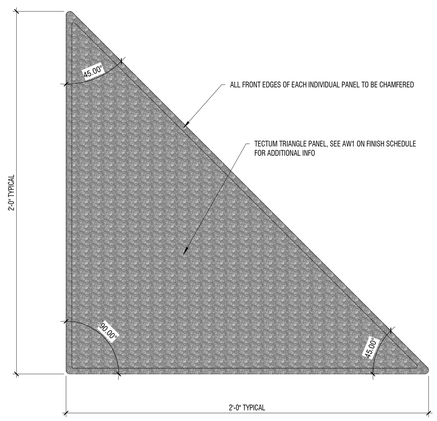

A4 TECTUM PANELS - INDIVIDUAL TRIANGLE

3" = 1'-0" FRONT OF PANEL (ALL TECTUM TYPES)

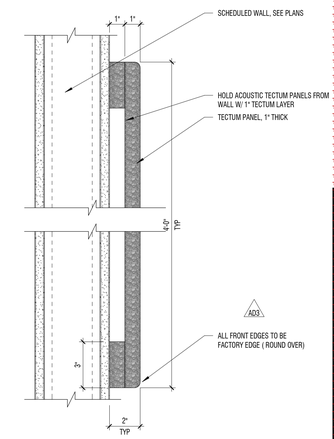

A6 TECTUM PANELS

3" = 1'-0" SECTION (ALL TECTUM PANEL TYPES)

CONSTRUCTION DOCUMENTS

design west | architects
255 SOUTH 300 WEST
795 NORTH 400 WEST
LOGAN, UT 84321
SALT LAKE CITY UT 84103

NIBLEY MIDDLE SCHOOL

3050 S 920 W NIBLEY, UTAH

CACHE COUNTY SCHOOL DISTRICT

MARK:	DATE:	DESCRIPTION:
A03	MAY 2024	ADDENDUM 03
A04	MAY 24 2024	ADDENDUM 04

PROJECT #: 123006
DRAWN BY: NAVA
CHECKED BY: RIGBY
ISSUED: 05.02.2024

STATE OF UTAH
STEPHEN N WILLIAMS
5/8/2024
LICENSED ARCHITECT

DETAILS - INTERIOR - WALL PANELS

A-595

© COPYRIGHT DESIGN WEST ARCHITECTS 2024


5/24/2024 10:59:06 AM

design west | architects
255 SOUTH 200 WEST LOGAN, UT 84321
795 NORTH 400 WEST SALT LAKE CITY UT 84103

ADA

B5 SCHLUTER CORNER TRANSITION

6" = 1'-0"

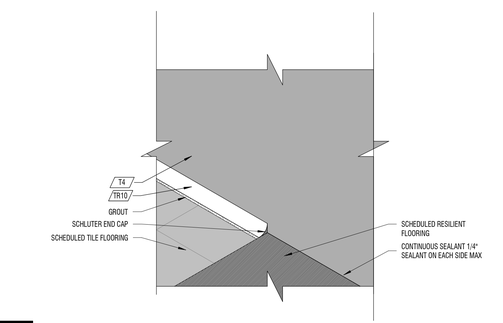

A5 SCHLUTER FLAT CONDITION

6" = 1'-0"

CONSTRUCTION DOCUMENTS

NIBLEY MIDDLE SCHOOL

3050 S 920 W NIBLEY, UTAH

CACHE COUNTY SCHOOL DISTRICT

MARK:	DATE:	DESCRIPTION:
ADA	MAY 24 2024	ADDENDUM 04

PROJECT #: 123006
DRAWN BY: NAVA
CHECKED BY: RIGBY
ISSUED: 05.02.2024

STATE OF UTAH
STEPHEN M WILLIAMS
5/8/2024
LICENSED ARCHITECT

DETAILS - INTERIOR

A-596

© COPYRIGHT DESIGN WEST ARCHITECTS 2024

5/24/2024 10:59:09 AM

FINISH SCHEDULE

CARPET

MARK:	C1	C2	C3	C4	C5
TYPE:	WALK OFF CARPET	BROADLOOM	BROADLOOM	BROADLOOM	BROADLOOM
MANUFACTURER:	MILLIKIN	TARKETT	TARKETT	TARKETT	TARKETT
COLLECTION:	OBEX TILE	CALCULATIONS	CALCULATIONS	CALCULATIONS	CALCULATIONS
SERIES:	CUT/CONTOUR	CELESTIAL	CELESTIAL	CELESTIAL	CELESTIAL
COLOR:	CNC123-27 GREY W/ NAVY	LAKESIDE	SALSA VERDE	DUSKY	ASHEN
SIZE:	50 CM X 50 CM	-	-	-	-
INSTALL:	ASHLAR	-	-	-	-
NOTES:		BLUE	GREEN	LIGHT GRAY	DARK GRAY

MARK:	C6
TYPE:	BROADLOOM
MANUFACTURER:	TARKETT
COLLECTION:	CALCULATIONS
SERIES:	CELESTIAL
COLOR:	MUDDY WATERS
SIZE:	-
INSTALL:	-
NOTES:	CLASSROOMS

RESILIENT FLOORING

MARK:	RF1	RF2	RF3	RF4	RF5
TYPE:	VINYL	LVT	LVT	LVT	LVT
MANUFACTURER:	ROPPE	TARKETT	TARKETT	TARKETT	TARKETT
COLLECTION:	PROTECT - ALL FLOORING	EVENT ABSTRACT	EVENT ABSTRACT	EVENT ABSTRACT	EVENT ABSTRACT
SERIES:	-	MELANGE	MELANGE	MELANGE	MELANGE
COLOR:	LIGHT GRAY	ONYX	PIETRO	MIDNIGHT SKY	HYDRA
SIZE:	5' X 8'	18" X 18"	18" X 18"	18" X 18"	18" X 18"
INSTALL:	MONOLITHIC	QUARTER TURN	QUARTER TURN	QUARTER TURN	QUARTER TURN
NOTES:	KITCHEN	DARK GRAY	LIGHT GRAY	DARK BLUE	BLUE

MARK:	RF6	RF7	RF8	RF9	RF10
TYPE:	LVT	LVT	LVT	LVT	VINYL SHEET
MANUFACTURER:	TARKETT	TARKETT	TARKETT	TARKETT	TARKETT
COLLECTION:	EVENT ABSTRACT	CONTOUR ABSTRACT	EVEN PLANE	EVEN PLANE	PERFORMA
SERIES:	MELANGE	AURA	CEMENT	CEMENT	-
COLOR:	LILLY PAD	CUSTOM COLOR	MEDIUM GREY	CHEVRON MEDIUM GREY	GRAY SAND
SIZE:	18" X 18"	18" X 18"	19.7" X 19.7"	9.84" X 39.37"	SHEET
INSTALL:	QUARTER TURN	QUARTER TURN	QUARTER TURN	UNIDIRECTIONAL	-
NOTES:	GREEN	TEAL		40%	SICK ROOM

MARK:	RF11	RF12	RF13	RF14	RF15
TYPE:	LVT	LVT	LVT	LVT	LVT
MANUFACTURER:	TARKETT	PATCRAFT	PATCRAFT	PATCRAFT	PATCRAFT
COLLECTION:	ID LATITUDE STONE& CONCRETE	ADMIX	ADMIX	ADMIX	ADMIX
SERIES:	-	-	-	-	-
COLOR:	3519 CHARCOAL	SCALLOP	SOAR	SAND DOLLAR	LUSH
SIZE:	18" X 18"	18" X 36"	18" X 36"	18" X 36"	18" X 36"
INSTALL:	QUARTER TURN	MONOLITHIC	MONOLITHIC	MONOLITHIC	MONOLITHIC
NOTES:	STAGE/PLATFORM	LIGHT GRAY	BLUE	WHITE	GREEN

MARK:	RF16	RF17	RF18	RF19
TYPE:	RUBBER	LVT	LVT	LVT
MANUFACTURER:	ROPPE	TARKETT	TARKETT	TARKETT
COLLECTION:	SYMMETRY	EVENT ABSTRACT	EVENT ABSTRACT	EVENT ABSTRACT
SERIES:	-	MELANGE	MELANGE	MELANGE
COLOR:	S123 CHARCOAL	SPLENDOR	LILLY PAD	LILLY PAD
SIZE:	-	18" X 18"	18" X 18"	18" X 18"
INSTALL:	-	QUARTER TURN	QUARTER TURN	QUARTER TURN
NOTES:	STAIR TREADS, 95 HAMMERED	PURPLE	GREEN	GREEN

TILE

MARK:	T1	T2	T3	T4	T5
MANUFACTURER:	DALTILE	DALTILE	DALTILE	CONSENTINO	CONSENTINO
COLLECTION:	KEYSTONES	KEYSTONES	KEYSTONES	DEKTON	DEKTON
SERIES:	-	-	-	INDUSTRIAL	INDUSTRIAL
COLOR:	DESERT GRAY D014	SUEDE GRAY D182	NAUTICAL BLUE D621	SONE	RADIUM
SIZE:	MOSAIC	MOSAIC	MOSAIC	5'3" H X 4'6W X 0.8 CM	5'3" H X 4'6W X 0.8 CM
INSTALL:	-	-	-	VERTICAL	VERTICAL
GROUT:	MAPEI 107 IRON, 3/16"	MAPEI 47 CHARCOAL, 3/16"	MAPEI 107 IRON, 3/16"	MAPE 107 IRON, 1/8"	MAPEI 10 BLACK, 1/8"
NOTES:	GIRL'S FLOOR TILE	BOY'S FLOOR TILE	BLUE ACCENT,WITH T2 MAPEI CHARCOAL, 3/16"	WAINSCOTING, FULL HEIGHT IN RESTROOMS	ACCENT

MARK:	T6	T7	T8
MANUFACTURER:	WOW	WOW	DALTILE
COLLECTION:	ELLE FLOOR	ELLE FLOOR	COLOR WHEEL
SERIES:	-	-	COLOR WHEEL LINEAR
COLOR:	CONCRETE AD3	GRAPHITE AD3	ARCTIC WHITE RECTANGLE, GLOSS AD4
SIZE:	7.3" X 7.3"	7.3" X 7.3"	8"X 24"
INSTALL:	AS PER D3/ A-594	AS PER D3/ A-594	HORIZONTAL STACKED BOND
GROUT:	MAPEI 19 PEARL GRAY, 3/16"	MAPEI 10 BLACK, 3/16"	MAPEI 77 FROST, 3/16"
NOTES:	GIRL'S RESTROOM ACCENT WALL	BOY'S RESTROOM ACCENT WALL	KITCHEN, SERVING, A LA CARTE,DISHWASH

CONCRETE FINISH

MARK:	CF1
TYPE:	SEALED CONCRETE
MANUFACTURE:	-
COLOR:	MATCH COLOR-ACIER -244-C4
SHEEN:	WET LOOK
NOTES:	

TRANSITIONS

MARK:	TR1	TR2	TR3	TR4	TR5
TYPE:	NO-LIP RAMP	REDUCERS	TRANSITION	TRANSITION	NO-LIP RAMP
MANUFACTURER:	POWERHOLD	POWERHOLD	SCHLUTER	POWERHOLD AD4	POWERHOLD
COLOR:	MF	EA	SATIN ANODIZED	MF	MF
MODEL:	LVT 125	LVT 113	JOLLY	LVT 121	LVT 127
LOCATION:	LVT TO LVT	LVT TO CONCRETE	LVT TO TILE	CAFETORIUM	LVT TO WALK OFF CARPET
NOTES:				LVT TO RUBBER	

MARK:	TR6	TR7	TR8	TR9	TR10
TYPE:	SUBFLOOR LEVLER	TRANSITION	NOT USED AD4	TRANSITION	TRANSITION COVE
MANUFACTURER:	ROPPE	SCHLUTER		SCHLUTER	AD4 SCHLUTER
COLOR:	-	METALLIC GREY		SATIN ANODIZED	METALLIC GREY
MODEL:	#304 1/8" X 12"	QUADEC 5/16"		QUADEC 3/8"	DILEX-AHK 5/16"
LOCATION:	VESTIBULES	WHERE T4 OCCURS		WHERE T8 OCCURS	WHERE OPEN END OCCURS USE DILEX-AHK
NOTES:					PEWTER METAL END CAP

MARK:	TR11	TR12	TR13
TYPE:	RUBBER	REVEAL	RUBBER
MANUFACTURER:	JOHNSONITE	FRYREGLET	JOHNSONITE AD4
COLOR:	40 BLACK	CLEAR ANODIZED	40 BLACK
MODEL:	SLN-40 A 1/4"	MILLWORK REVEAL F, 1"	VOL 40 SU 1/8"
LOCATION:	PLATFORM D102	CAFETORIUM D101	PLATFORM D102
NOTES:	STAIRS	PROCSENIUM	PLATFORM EDGE

BASE

MARK:	B1	B2	B3	B4	B5
TYPE:	RUBBER	BROADLOOM	RUBBER	RUBBER	RUBBER
MANUFACTURER:	ROPPE	TARKETT	ROPPE	ROPPE	TARKETT
COLOR:	193 BLACK BROWN	C6	178 PEWTER	100 BLACK	VCOC 40 BLACK
SIZE:	4" H AD4	4" H	4" H	4" H	4" H
STYLE:	STANDARD TOE BASE 5/8"	-	STANDARD TOE BASE 5/8"	STANDARD TOE BASE 5/8"	VENT COVE
NOTES:	AT WALK OFF CARPET	CLASSROOMS	LVT IN CLASSROOMS	BLACK, STAGE	GYM

MARK:	B6	B7	B8	B9
TYPE:	BROADLOOM	VINYL SHEET	VINYL AD4	ULTRA COMPACT SURFACE AD4
MANUFACTURER:	TARKETT	TARKETT	ROPPE	CONSENTINO
COLOR:	C4	RF10	RF1	T4
SIZE:	4" H	4" H	6"	-
STYLE:	-	-	-	-
NOTES:		SICK ROOM	SEE C1 / A-594	SEE C4 / A594

CEILING

MARK:	CL1	CL2
TYPE:	ACT	ACT
MANUFACTURER:	ARMSTRONG	ARMSTRONG
MODEL:	CALLA	KITCHEN ZONE
SIZE:	24" X 48"	24" X 48"
COLOR:	WHITE	WHITE
NOTES:		KITCHEN

PAINT

MARK:	P1	P2	P3	P4	P5
MANUFACTURER:	BENJAMIN MOORE	SHERWIN WILLIAMS	BENJAMIN MOORE	BENJAMIN MOORE	BENJAMIN MOORE
COLOR:	PAPER WHITE 1590	GRAY MATTERS	PADDINGTON BLUE 791	BABY FERN 2029-20	BAHAMIAN SEA BLUE 2055-40
SHEEN	SATIN	SATIN	SATIN	SATIN	SEMI-GLOSS
NOTES:	WALLS SATIN, CEILINGS EGGSHELL	ACCENT	BLUE	GREEN	TEAL

MARK:	P6	P7	P8	P9
MANUFACTURER:	SHERWIN WILLIAMS	BENJAMIN MOORE	SHERWIN WILLAIMS	BENJAMIN MOORE
COLOR:	GENTIAN 6817	UNIVERSAL BLACK 2118-10	PURE WHITE 255-C1	GRAPHITE 1603
SHEEN	SATIN	SATIN	EGGSHELL	SEMI-GLOSS
NOTES:	PURPLE	BLACK	WHITE CEILING	STAIR RAILS

EPOXY PAINT

MARK:	EP1	EP2	EP3
MANUFACTURER:	BENJAMIN MOORE	SHERWIN WILLIAMS	BENJAMIN MOORE
COLOR:	PAPER WHITE 1590	PURE WHITE	PADDINGTON BLUE 791
SHEEN:	SATIN	EGGSHELL	EGGSHELL
NOTES:	WHITE, WALLS	CEILING	

WOOD FLOOR

MARK:	WF1
MANUFACTURER:	-
COLLECTION:	-
SERIES:	-
COLOR/SPECIES:	MAPLE
SIZE:	-
INSTALL:	-
NOTES:	SEE SPECS

ACOUSTICAL WALL PANELS

MARK:	AW1	AW2	AW3	AW4	AW5
TYPE:	TECTUM	ACOUSTIC PET FELT	ACOUSTIC PET FELT	ACOUSTIC PET FELT	ACOUSTIC PET FELT
MANUFACTURER:	ARMSTRONG	ONNIT	ONNIT	ONNIT	ONNIT
SIZE:	SEE C1/ A-595 AD3	SEE A1/ A-595 AD3	SEE A1/ A-595 AD3	SEE A1/ A-595 AD3	SEE A1/ A-595 AD3
COLOR:	P3	BLUE JAY	LIME GREEN	BLUE ICE	AMETHYST
NOTES:	1" TECTUM PANEL	BLUE	GREEN	TEAL	PURPLE

MARK:	AW6	AW7	AW8	AW9
TYPE:	ACOUSIC,PET FELT	ACOUSICT PANEL	AD3 FABRIC ACOUSTIC PANEL	FABRIC ACOUSTIC PANEL
MANUFACTURER:	ONNIT AD3	ONNIT	4" D	4" D
SIZE:	4'X 4'	SEE A1/ A-595 AD3	SEE D4/ A-415	AD3 SEE D4/ A-415
COLOR:	DARK SILVER MARBLE	ARCTIC SEAL	FB1	FB2
NOTES:	TACKBOARDS			

MILLWORK FINISHES

MARK:	MF1	MF2	MF3	MF4
TYPE:	LAMINATE	LAMINATE	LAMINATE	LAMINATE
MANUFACTURER:	FORMICA	FORMICA	WILSONART	NEVAMAR
COLOR:	CAMEL ELM	CITADEL 1097-MC	VINTAGE CHEVRON Y0578K-28	RUSH FS6001T
FINISH:	NATURAL GRAIN TEXTURE	MICRODOT	GLOSSLINE FINISH	TEXTURED
NOTES:	BASE	UPPERS	STAGE PROSCENIUM	STAGE BASE

MILLWORK HARDWARE

MARK:	MH1
MANUFACTURER:	MSENO
COLOR:	BRUSHED CHROME
STYLE:	MADISON
SIZE:	4" CENTER TO CENTER
NOTES:	

COUNTER TOPS

MARK:	CT1	CT2	CT3
TYPE:	LAMINATE	SOLID SURFACE	SOLID SURFACE
MANUFACTURER:	WILSONART	CONSENTINO - DEKTON	HANEX SOLID SURFACES
COLOR:	ARDEN PARK CARRERA	DOMOOS	ALASKA HL-055
FINISH:	ANTIQUE FINISH	-	-
EDGE:		3.0 CM	
BACKSPLASH:		4" H	
NOTES:		SCIENCE CLASSROOMS	RECEPTION DESK

GENERAL NOTES

1. ROOM FINISH TAGS FOR EACH ROOM REPRESENT TYPICAL FINISHES. SPECIFIC WALLS IN SELECTED AREAS MAY HAVE MULTIPLE FINISHES WHICH WILL BE INDICATED IN INTERIOR ELEVATIONS.
2. SEE INTERIOR ELEVATIONS FOR ADDITIONAL FINISH INFORMATION
3. SEE REFLECTED CEILING PLANS FOR ADDITIONAL FINISH INFORMATION
4. FOR FINISH LEGEND SEE A-691/692
5. FLOOR MATERIAL TRANSITIONS WILL OCCUR BELOW DOORS. U.N.O. SEE TYPICAL TRANSITION DETAILS ON SHEET A-594
6. POLISHED OR SEALED CONCRETE DOES EXTEND UNDER CASEWORK OR MILLWORK
7. FLOOR COVERING DOES NOT EXTEND UNDER MILLWORK OR CASEWORK, U.N.O.
8. FIELD VERIFY ALL DIMENSIONS PRIOR TO FABRICATION OF CASEWORK AND FINISH ASSEMBLIES
9. TILED WALLS TO BE FULL HEIGHT OF WALL, U.N.O.
10. FOR SIGN SCHEDULE SEE A-681
11. FOR TYPICAL FINISH INSTALL DETAILS NOT NOTED ON FINISH PLANS PLEASE SEE A-594

LEGEND

CEILING / FLOOR / WALL / WALL — MILLWORK / BASE / WALL / WALL — ROOM FINISH TAG

C1 — FINISH TAG - INDICATES SPECIFIC APPLIED FINISH

C1 — INDICATES FINISH IS APPLIED TO AREA BETWEEN ARROWS

C1 — INDICATES FINISH IS APPLIED TO FACE OF SURFACE(S)

RS — INDICATES A MANUAL ROLLER SHADE.

RS — INDICATES A MOTORIZED ROLLER SHADE.

INDICATES SIGNAGE LOCATION

CG — INDICATES CORNER GUARD

design west | architects
LOGAN, UT 84321
255 SOUTH 300 WEST
SALT LAKE CITY, UT 84103
798 NORTH 400 WEST

CONSTRUCTION DOCUMENTS

NIBLEY MIDDLE SCHOOL
3050 S 920 W NIBLEY, UTAH
CACHE COUNTY SCHOOL DISTRICT

MARK:	DESCRIPTION:	DATE:
A03	ADDENDUM 03	MAY 2024
A04	ADDENDUM 04	MAY 24 2024

PROJECT #: 123006
DRAWN BY: Author
CHECKED BY: RIGBY
ISSUED: 05.02.2024

STATE OF UTAH — STEPHEN N WILLIAMS — 5/2/2024 — LICENSED ARCHITECT

SCHEDULE - FINISH

A-691 - N

© COPYRIGHT DESIGN WEST ARCHITECTS 2024

5/24/2024 10:55:16 AM

FINISH SCHEDULE

MISCELLANEOUS

MARK:	MI1	MI2	MI3	MI4
TYPE:	TOILET PARTITIONS	POWDER COAT	POWDER COAT	VINYL
MANUFACTURER:	LAMINATING TECHNOLOGIES	RAL D2	RAL K7	
MODEL:	SOLID PHENOLIC	-	-	
COLOR:	WOOD BRUSHSTROKE	NAVY BLUE 360 40 40	VERKEHRSGRAU A RAL 7042	
SIZE:	-	-	-	
INSTALL:	-	-	-	
NOTES:	MATTE FINISH, FORMICA	BLUE	GRAY	CONFERENCE ROOM E108

FABRIC

MARK:	FB1	FB2
TYPE:	POLYESTER	POLYESTER
MANUFACTURER:	GUILFORD OF MAINE	GUILFORD OF MAINE
PATTERN NAME:	FR701	FR701
COLOR:	-	-
BACKING:	-	-
FINISH:	-	-
NOTES:	BLUE	GRAY

WINDOW COVERINGS

MARK:	WN1	WN2
TYPE:	ROLLAR SHADE	ROLLAR SHADE
MANUFACTURER:	MECHO	MECHO
SIZE:	-	-
COLOR:	EQUINOX BLACKOUT, D106 DARK	SOHO, 1615 SMOKE
NOTES:	GYM, 0% BLACKOUT	CLASSROOMS, 3%

WALL COVERINGS

MARK:	WC1
TYPE:	PLYWOOD
MANUFACTURER:	-
STYLE:	-
COLOR:	P1
NOTES:	

FINISH COMBINATIONS

CEILING COMBINATIONS

MARK:	1A	1B	1C
LOCATION:	CAFETORIUM D101, MEDIA CENTER C115	ORCHESTRA D108 AND CHOIR/DRAMA D111	FEMALE F127 AND MALE F125
DESCRIPTION:	CL1 AND GYP	CL1 AND SOUND DIFFUSER PANELS	EP3 IN ENTRANCE TO IDICATED LINE, EP2 REMAIN CEILING

DOOR FINISHES

MARK:	5A	5B
DOOR FINISH:	P2	MINWAX CLASSIC GRAY 271
FRAME FINISH:	P2	P2
HARDWARE COLOR:	BRUSHED CHROME	BRUSHED CHROME
NOTES:	HOLLOW METAL	WOOD

WALL COMBINATIONS

MARK:	2A	2B	2C	2D	2E
LOCATION:	VESTIBULE E124, CORRIDOR F117	CORRIDOR D106	RAMP D105	JANITOR F124, CUSTODIAN C119	STAIR C107
DESCRIPTION:	T4 WAINSCOTING 5'-3" H, P1 TO 7'-8" H THEN P2 ABOVE	T4 WAINSCOTING 5'-3" H, P1 ABOVE, AND P2 20'-2" FROM WAINSCOTING UP TO DECK , SEE INTERIOR ELEVATIONS (AD3)	T4 WAINSCOTING 5'-3" H AND P7 ABOVE	EP1 ON WALLS, T8 UP TO 4'-0" H WHERE NOTED ON FINISH PLAN	T4 WAINSCOTING 5'-3" H AND P3 ABOVE

MARK:	2F	2G	2H	2I	2J
LOCATION:	STAGE/PLATFORM D102	CORRIDOR D107, CORRIDOR F102	CAFETORIUM D101	GYMNASIUM F104	LOCKER ROOM F115 AND F120
DESCRIPTION:	5'-3" PLYWOOD WAINSCOT PAINTED P7 AND P7 ABOVE	T4 WAINSCOTING 5'-3" H, P1 ABOVE TO 209" H @ CORRIDOR D106 AND 8'-7"H @ CORRIDOR F102;THEN P2 ABOVE	T4 WAINSCOT 5'-3" H AND P1 ABOVE, MF3 @ PROSCENIUM	T4 WAINSCOTING 10'-6" H AND P1 ABOVE, 15'-9" H @ BLEACHER WALL AND P1 ABOVE (AD3)	T4 WAINSCOTING 5'3" H AND EP1 ABOVE (AD4)

STAIR FINISHES

MARK:	6A
RISER FINISH:	RF16
TREAD FINISH:	RF16
STRINGER FINISH:	P9
GUARDRAIL FINISH:	P9
HANDRAIL FINISH:	P9
NOTES:	

FLOOR COMBINATIONS

MARK:	3A	3B	3C	3D	3E
LOCATION:	CORRIDOR E109	RECEPTION E111	RECEPTION E107	TOILET E117	TOILET E118
DESCRIPTION:	MIX OF C1, RF2, RF3, RF4, RF5, AND RF6	MIX OF C3, C4, AND C5	MIX OF C4,C5, AND C2	T1 WITH A 1'-0" STRIPE OF T3	T2 WITH A STRIPE OF T3

MARK:	3F	3G	3H	3I	3J
LOCATION:	CORRIDOR D106, D107, F102	CHOIR/DRAMA D111	ORCHESTRA D108	CAFETORIUM D101	GIRL'S LOCKER ROOM F120
DESCRIPTION:	MIX OF RF2, RF3, RF4, RF5, AND RF6	MIX OF C4, C6, AND RF8	C6 AND RF8	RF12, RF13, RF14, AND RF15	RF3 AND RF5 STRIPE

MARK:	3K	3L	3M	3N	3O
LOCATION:	BOYS LOCKER ROOM	MEDIA CENTER	SCIENCE CLASSROOMS	CORRIDOR A217, B220, C223	CORRIDOR A215, B222,C220
DESCRIPTION:	RF3 AND RF4 STRIPE	C2 AND C4	RF8 AND RF9	MIX OF RF2, RF3, RF5, RF6, AND RF7	MIX OF RF2, RF3, RF5, RF6, AND RF17

MARK:	3P	3Q
LOCATION:	CORRIDOR C205	CORRIDOR A225
DESCRIPTION:	MIX OF RF3, RF5, RF7, AND RF17	RF2, RF3, AND RF5

MILLWORK GROUPING

MARK:	4A	4B	4C	4D	4E
UPPER CABINETS:	MF2	-	-	MF2	-
BACKSPLASH:	CT1 4" H	-	-	CT2 4" H	-
COUNTERTOP:	CT1	CT3	-	CT2	
FRONT EDGE STYLE:	SQUARE	MITERED EDGE	SQUARE	3.0 CM	
BASE CABINETS:	MF1	MF1	MF1	MF1	
HARDWARE:	MH1	-	MH1	MH1	
FRAME CONSTRUCTION:	FRAMELESS	-	FRAMELESS	FRAMELESS	
DOOR INTERFACE STYLE:	FLUSH OVERLAY	-	FLUSH OVERLAY	FLUSH OVERLAY	
NOTES:	CUBBIES MF1,RECEPTION E107	T5 ACCENT, RECEPTION DESK	CUBBIES MF1	SCIENCE CLASSROOMS	BAND ROOM

design west | architects
255 SOUTH 300 WEST LOGAN, UT 84321
795 NORTH 400 WEST SALT LAKE CITY UT 84103

NIBLEY MIDDLE SCHOOL

3050 S 920 W NIBLEY, UTAH
CACHE COUNTY SCHOOL DISTRICT

MARK:	DATE:	DESCRIPTION:
AD3	MAY 2024	ADDENDUM 03
AD4	MAY 24 2024	ADDENDUM 04

CONSTRUCTION DOCUMENTS

PROJECT #: 123006
DRAWN BY: Author
CHECKED BY: RIGBY
ISSUED: 05.02.2024

STATE OF UTAH
STEPHEN M WILLIAMS
5/14/2024
LICENSED ARCHITECT

SCHEDULE - FINISH

A-692 - N

© COPYRIGHT DESIGN WEST ARCHITECTS 2024

5/24/2024 10:53:20 AM